THIS DRAWING IS COPYRIGHT
Contractor must take site sizes

NOTE:
THIS DRAWING HAS BEEN PREPARED FROM UTILITIES AND DRAINAGE SURVEY PROVIDED BY MESSRS SURVEY SOLUTIONS (dated 10/11/2021).

THE SITE MUST BE INSPECTED AND CHECK DIMENSIONS TAKEN PRIOR TO ANY WORK BEING CARRIED OUT, ON OR OFF SITE.

EXISTING
SITE PLAN (incl. Services)
SCALE 1:200

LOWER WAREHOUSE LEVEL

OFFICES

UPPER WAREHOUSE LEVEL

Folly Road
Speed Limit 30mph
(Asphalt)

Commercial Unit

Commercial Unit

Private Dwelling

Private Dwelling

Shed

Sycamore 16h
Acer 8h
Acer 12h
Acer 10h
Apple 6h
Ash 8h
UK 12h
UK 8h
UK 6h

Grass
Asphalt
Concrete
Gravel
Rough Ground
Paved
Stump
Fuel Tank
Fuel Pump
Brick Wall
Canopy
Concrete Steps
Sliding Gate
Culverted Sewer 2.4m

Water supply to building. Approx position. UTT
Electric supply to building. Approx position.
(Assumed route of Stormwater Gullies)
MH approx. position (QL-A) DI 2.10m SW/RBC Ø300mm


Note: Limited GPR response within surrounding area due to reinforcement.

KEY
- Electric Service Route
- Water Service Route
- BT Service Route
- Gas Service Route
- Foul Drainage Route
- Storm Drainage Route

0 2m 4m 6m 8m 10m 12m
Scale bar (1:200)

0 25m 50m 75m
Scale bar (1:1250)

LOCATION PLAN
SCALE 1:1250

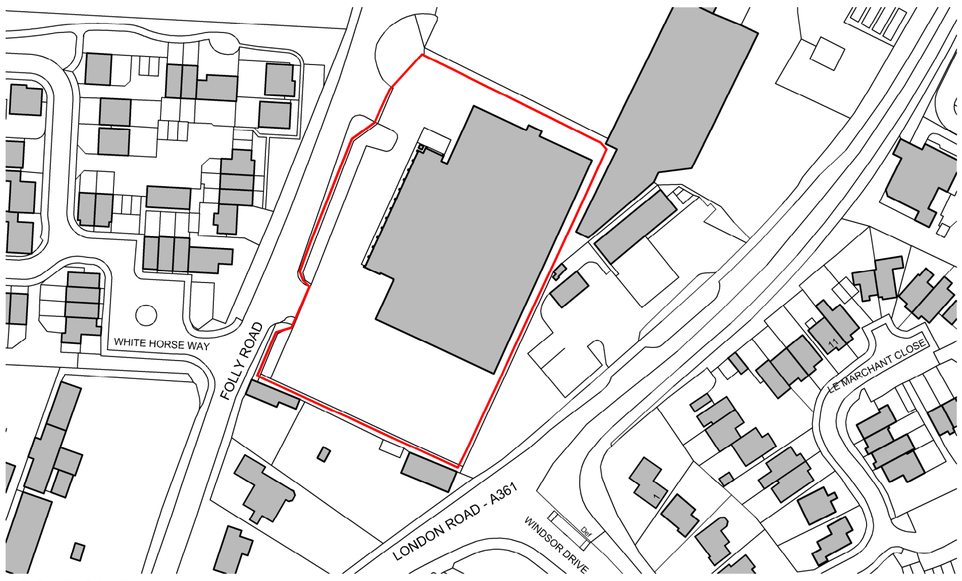

Rev.	Date		Init

CLIENT
WADWORTH & CO LTD

PROJECT
PROPOSED BREWERY, FOLLY ROAD, DEVIZES

DRAWING
LOCATION PLAN AND EXISTING SITE PLAN (incl. Services)

DRAWN:	Date:	Scale:
ALK	14/01/2022	1:200 @ A1


Drawing number: **3879-01** Rev.

DOLMAN
ARCHITECTURAL DESIGNERS BUILDING SURVEYORS
COST CONSULTANTS CDM PRINCIPAL DESIGNERS
Sussex House
Bath Road
Devizes
Wiltshire SN10 2AF
Tel: 01380 729456
Web: www.dolmansurveyors.co.uk
Email: info@dolmansurveyors.co.uk


THIS DRAWING IS COPYRIGHT
Contractor must take site sizes

NOTE:
THIS DRAWING HAS BEEN PREPARED FROM FLOOR PLANS PROVIDED BY MESSRS D&H SURVEYS (dated June 2021).


THE SITE MUST BE INSPECTED AND CHECK DIMENSIONS TAKEN PRIOR TO ANY WORK BEING CARRIED OUT, ON OR OFF SITE.

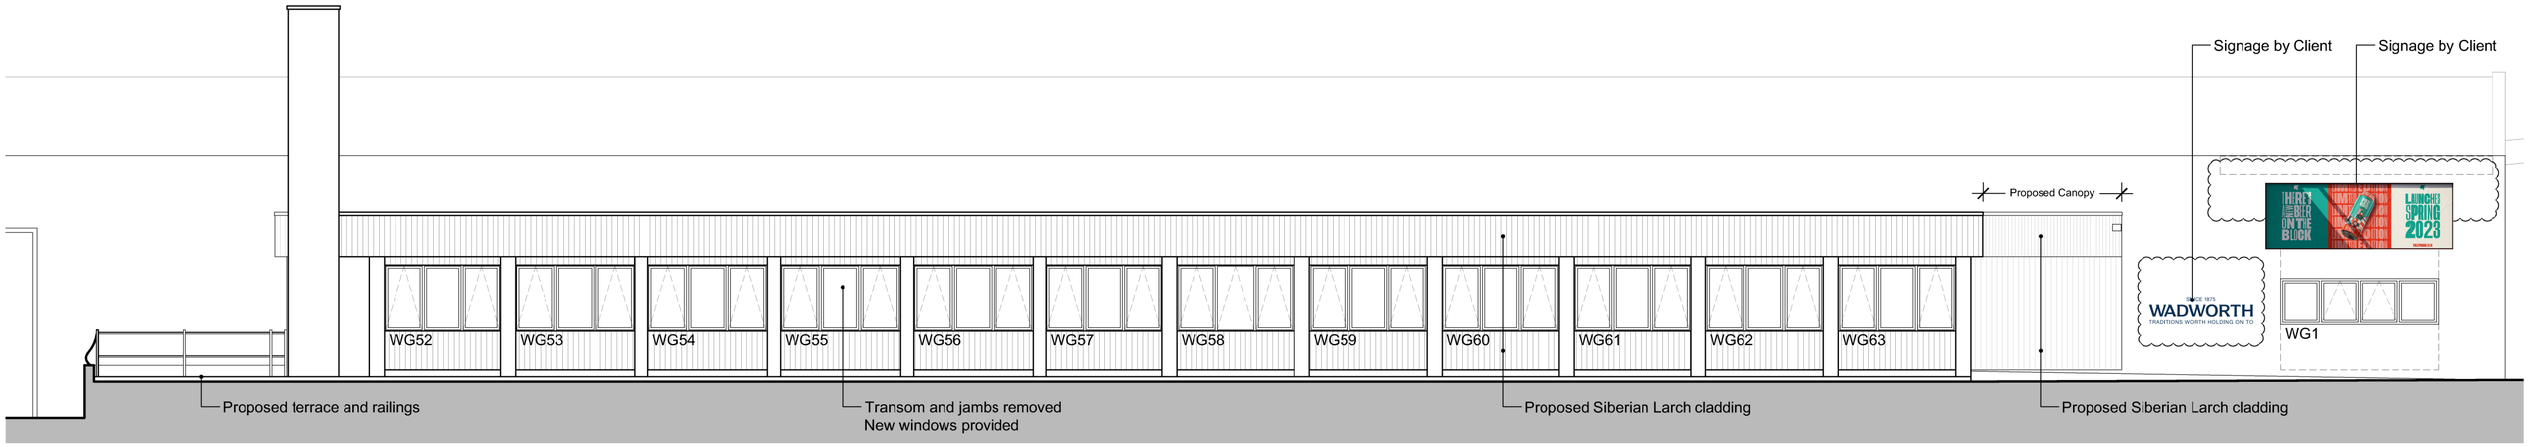

PROPOSED
WEST ELEVATION
SCALE 1:100

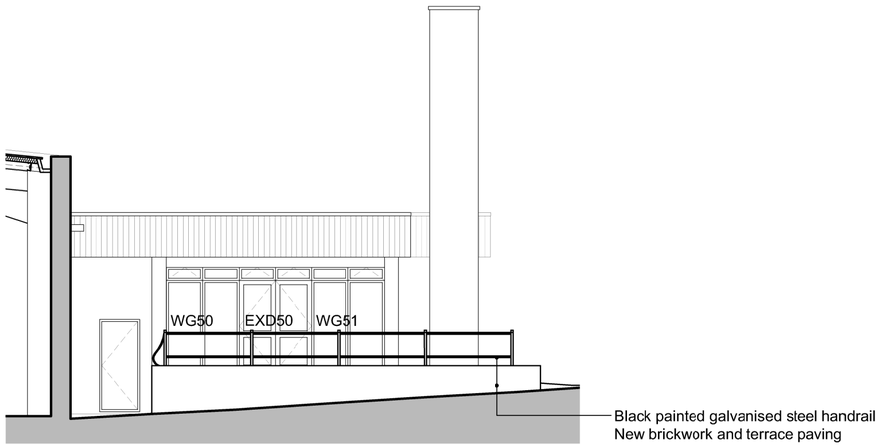

PROPOSED
NORTH ELEVATION
SCALE 1:100

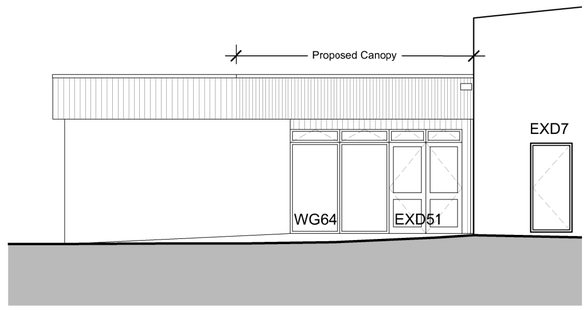

PROPOSED
SOUTH ELEVATION
SCALE 1:100

N

0 1m 2m 3m 4m 5m 6m

Scale bar (1:100)

Rev.	Date		Init

CLIENT
WADWORTH & CO LTD

PROJECT
PROPOSED OFFICES,
FOLLY ROAD, DEVIZES

DRAWING
PROPOSED ELEVATIONS

DRAWN:	Date:	Scale:
ALK	19/12/2022	1:100 @ A2


Drawing number: **3879-24** Rev.

DOLMAN
ARCHITECTURAL DESIGNERS BUILDING SURVEYORS
COST CONSULTANTS CDM PRINCIPAL DESIGNERS
Sussex House
Bath Road
Devizes
Wiltshire SN10 2AF
Tel: 01380 729456
Web: www.dolmansurveyors.co.uk
Email: info@dolmansurveyors.co.uk


THIS DRAWING IS COPYRIGHT
Contractor must take site sizes

NOTE:
THIS DRAWING HAS BEEN PREPARED FROM ELEVATIONS PROVIDED BY MESSRS D&H SURVEYS (dated June 2021).


THE SITE MUST BE INSPECTED AND CHECK DIMENSIONS TAKEN PRIOR TO ANY WORK BEING CARRIED OUT, ON OR OFF SITE.

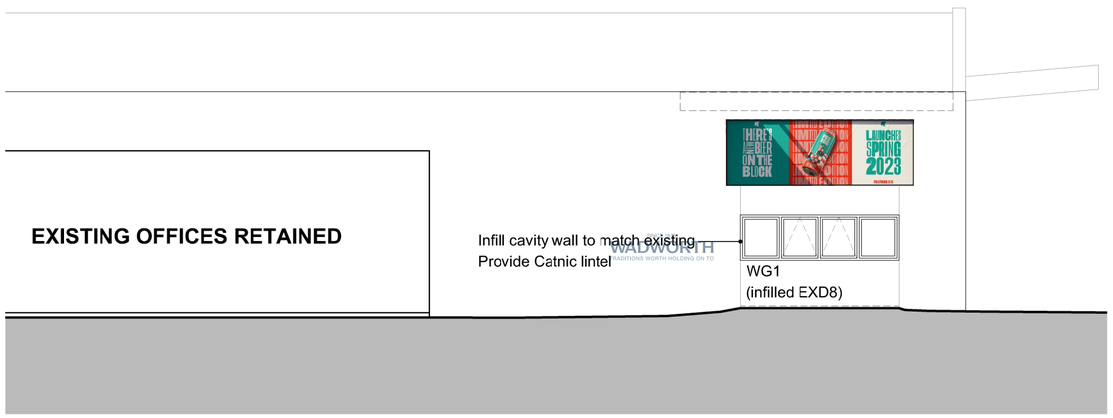

PROPOSED
PARTIAL WEST ELEVATION
SCALE 1:100

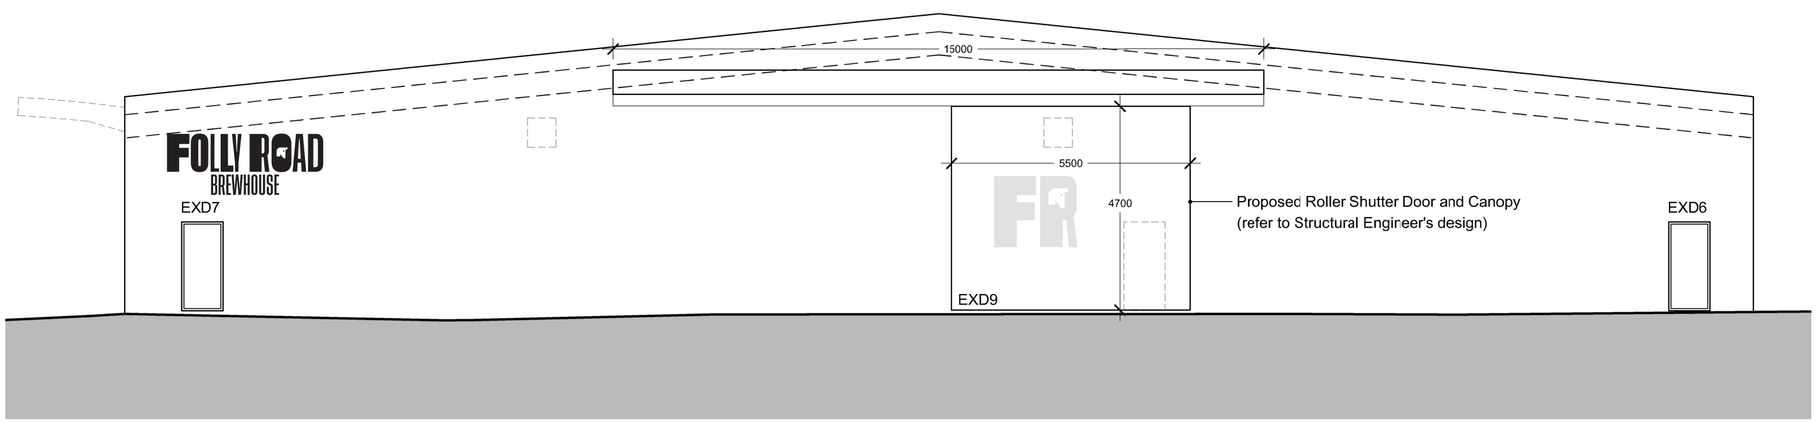

PROPOSED
SOUTH ELEVATION
SCALE 1:100

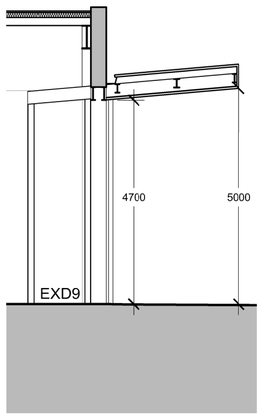

PROPOSED
INDICATIVE SECTION
OF CANOPY / EXD9
SCALE 1:100

0 1m 2m 3m 4m 5m 6m
Scale bar (1:100)

Rev.	Date		Init
B	28/04/22	Brewery Redesign Alteration to Partial West Elevation	ALK
A	01/02/22	Alteration to EXD9 & Canopy Addition of Section	ALK

CLIENT
WADWORTH & CO LTD

PROJECT
PROPOSED BREWERY,
FOLLY ROAD, DEVIZES

DRAWING
PROPOSED SOUTH AND WEST ELEVATIONS

DRAWN:	Date:	Scale:
ALK	14/01/2022	1:100 @ A2

Drawing number: **3879-12** Rev. **B**

DOLMAN
ARCHITECTURAL DESIGNERS BUILDING SURVEYORS
COST CONSULTANTS CDM PRINCIPAL DESIGNERS
Sussex House
Bath Road
Devizes
Wiltshire SN10 2AF
Tel: 01380 729456
Web: www.dclmansurveyors.co.uk
Email: info@dolmansurveyors.co.uk