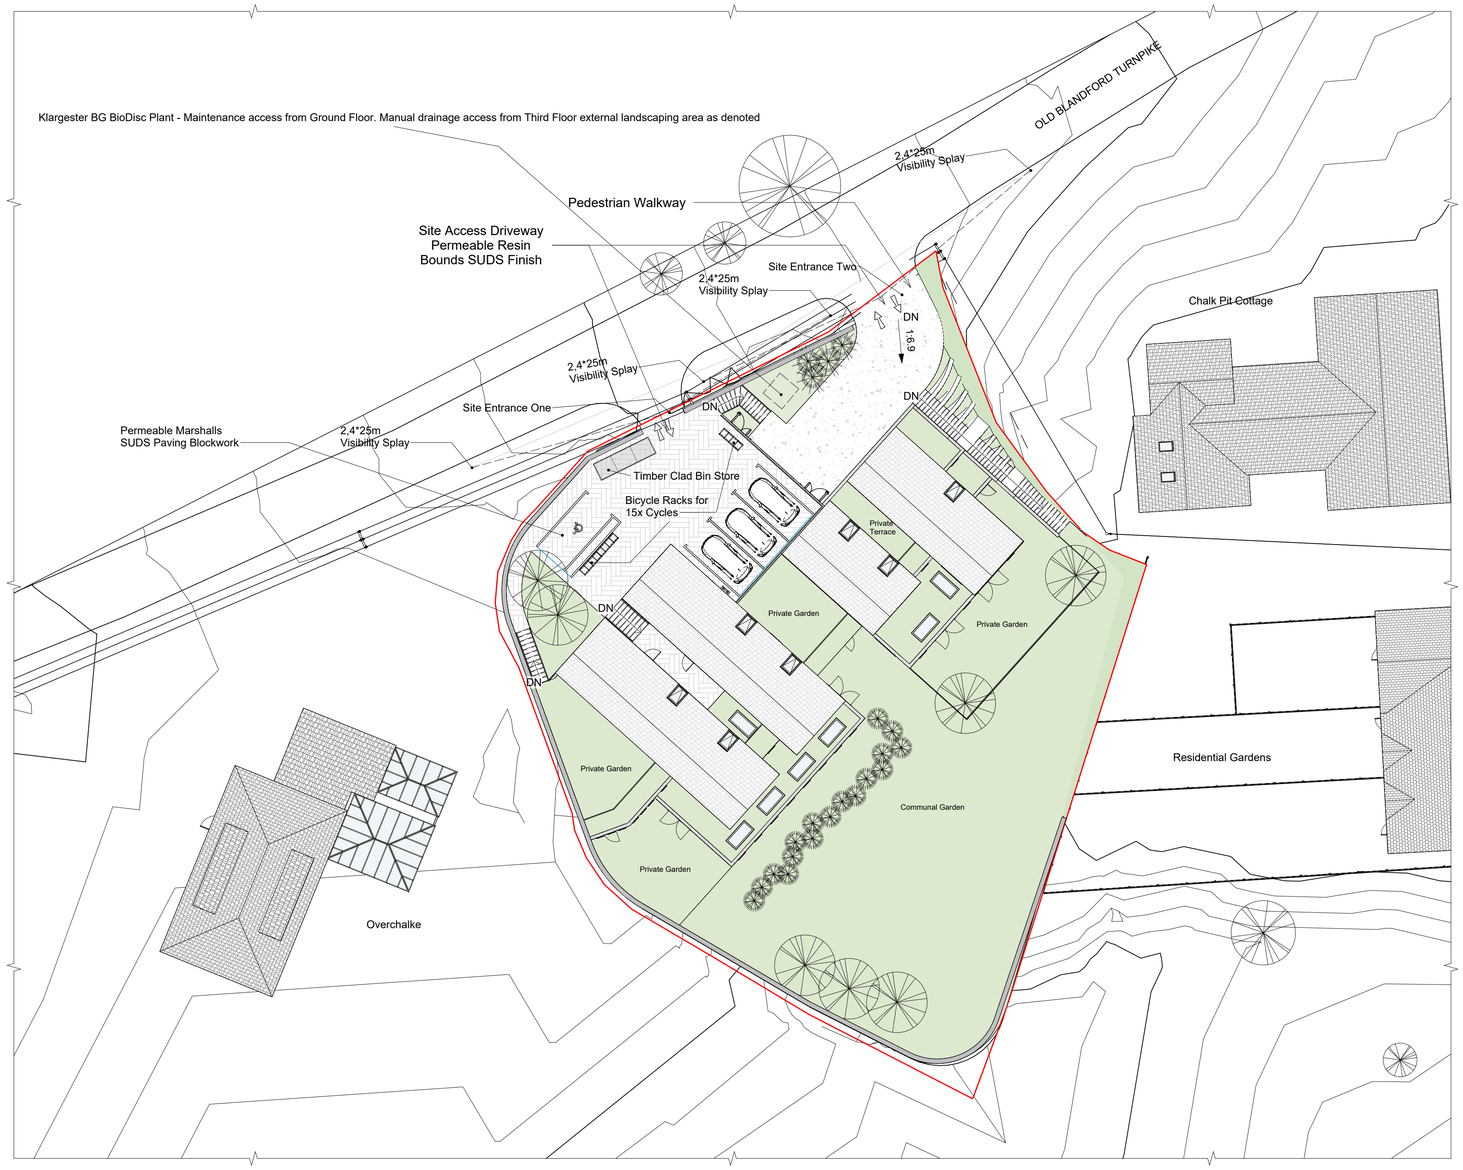

1 Proposed Site Plan

1 : 200

0m 4m 8m 12m 16m 20m

1:200

REV#	DATE	REVISION
1	22/06/2022	Internal Revision
2	24/04/2023	LPA Application
3	11/05/2023	Parking Area Amendment
4	28/06/2023	LPA Submission
5	04/07/2023	Revision 5

Churchill Place

Land South-West of Chalk Pit Cottage, Blandford Road.
Coombe Bissett, SP5 4LH, United Kingdom

Proposed Site Plan

RIBA Chartered Practice
COHANIM ARCHITECTURE

3rd Fl. 207 Regent Street.
London, W1B 3HH
info@cohanimarchitecture.com

Information contained within this drawing is the sole copyright of Cohanim Limited and is not to be reproduced without express permission. No implied licence exists. This drawing is not to be used for land transfer or valuation purposes. All dimensions to be checked on site by the Contractor. Issued for purposes indicated only. Drawing errors and omissions to be reported to Project Architect or Architectural Lead

CURRENT PROJECT STATUS

PLANNING APPLICATION

CLIENT: **Jadeplant Forest**	TRUE NORTH
DRAWN BY: **AM / JN**	
CHECKED BY: **JH**	DRAWING NUMBER: **269-03-A080-5**
DATE: **11/05/2023**	SCALE: **1 : 200**
FILE: 269-CA-03-M3-A100-02.rvt	SHEET SIZE: **A1L**