


North West Elevation

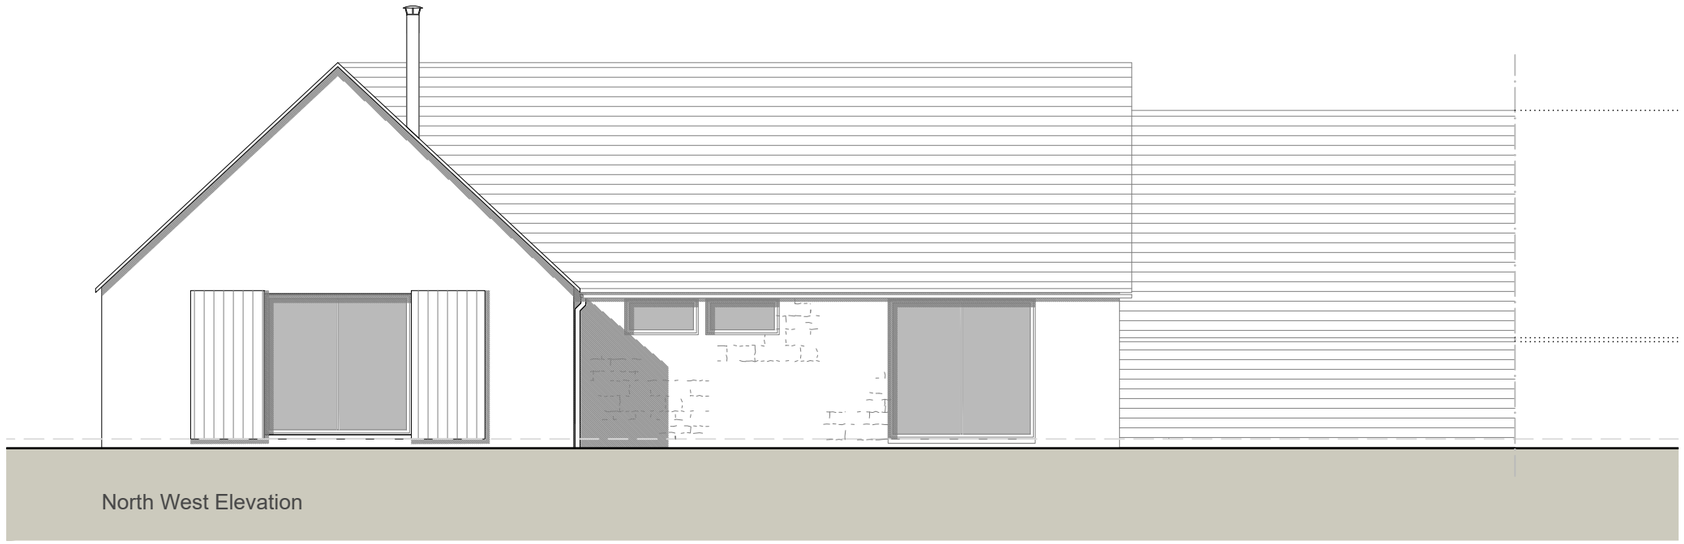

South West Elevation

0 1 2 3 4 5 6 7 8 9 10 metres

orme

Bremeridge Farm

revision	drawn/check	date

title Plot 1 NW & SW Elevations
date 28.04.23
scale 1:100 @ A3
drawn/checked IL/LF
drg 1807/041 rev *

Preliminary

The title, copyright and confidential information in this document belongs to Orme Limited, all rights reserved. All dimensions to be checked on site before work commences and any discrepancies reported to the Architect immediately. This drawing is to be read in conjunction with other documents issued by the Architect.

Mill Farm Barns, Tuckers Lane, Baltonsborough, Glastonbury, BA6 8RH :: t 01458 445100 :: info@orme-architecture.com