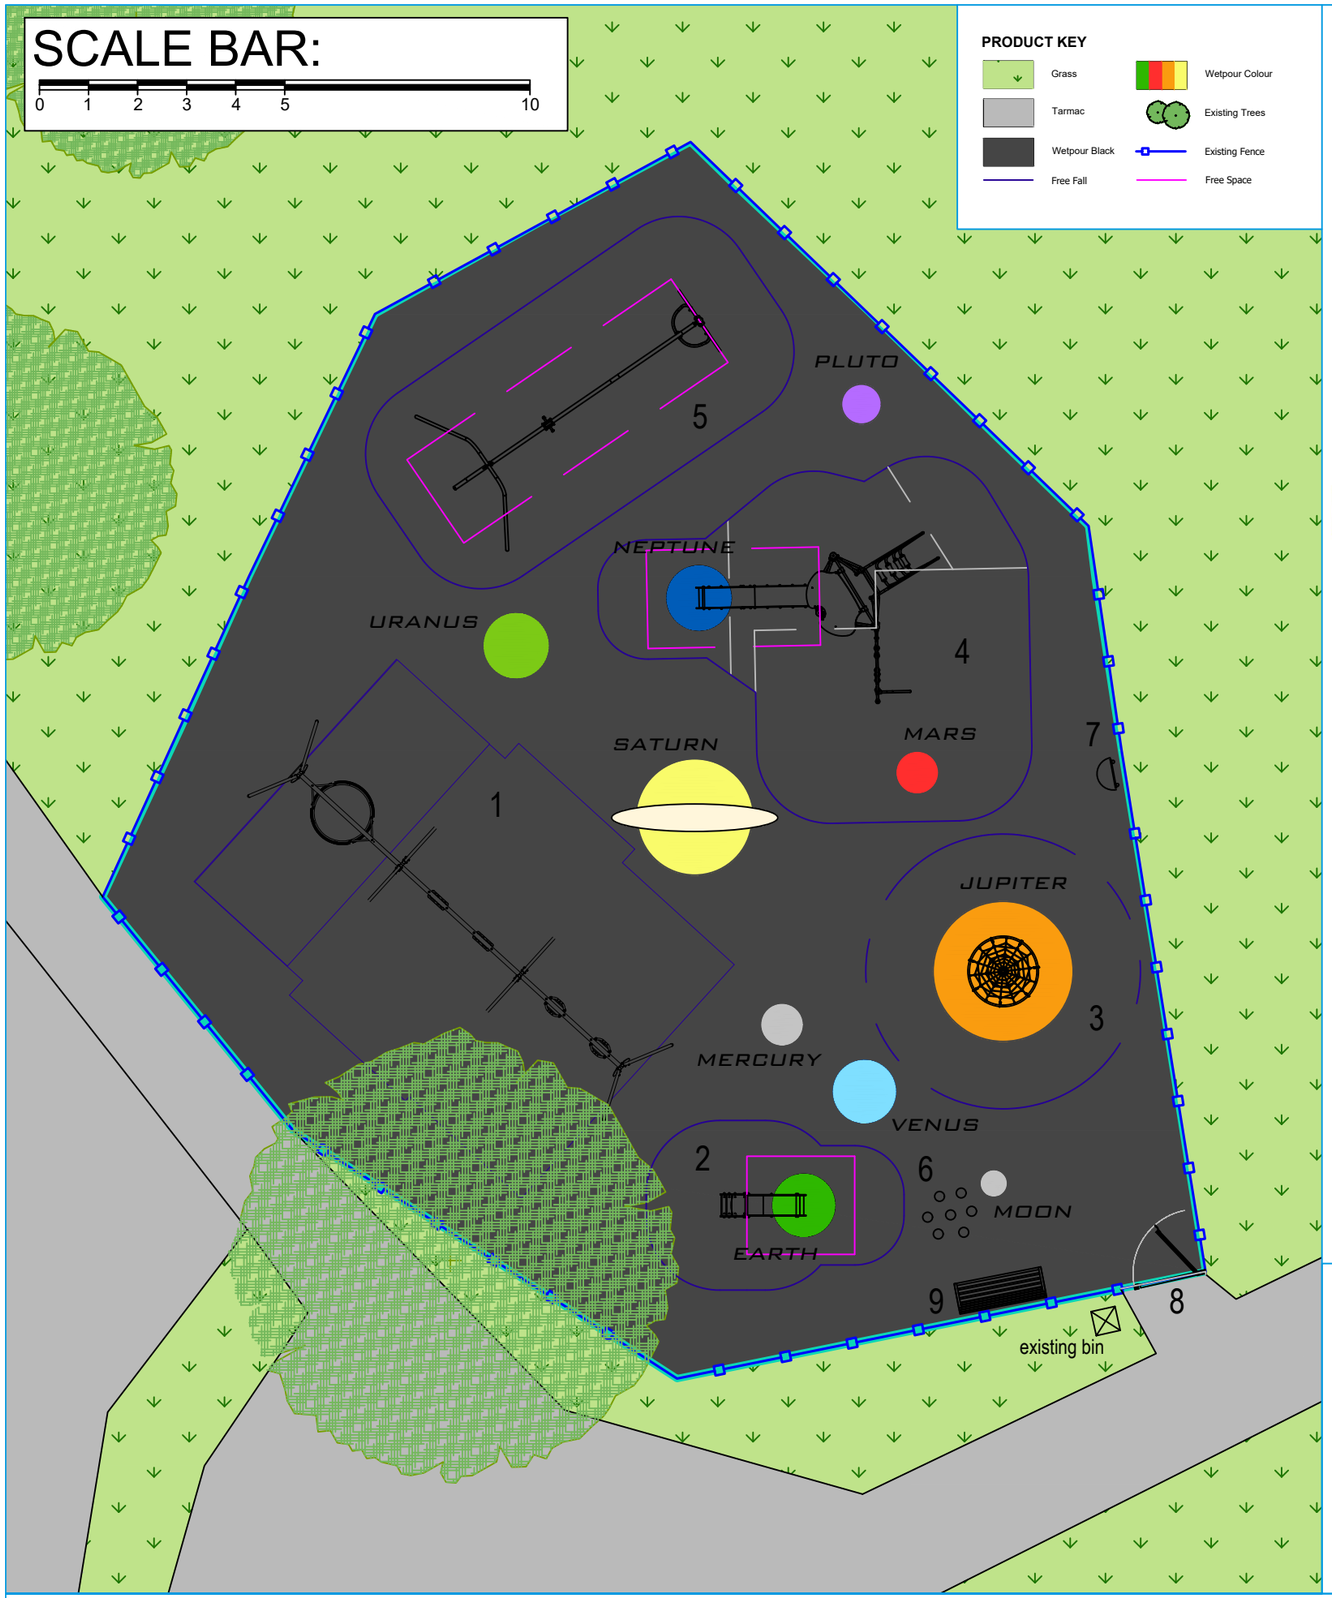



1. Metal Combination Swing

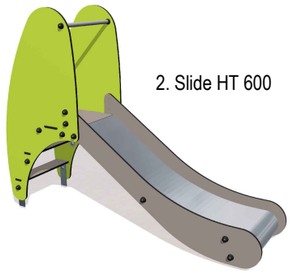

2. Slide HT 600

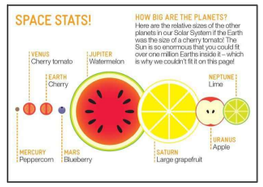

7. Bespoke Sign



3. Rotating Climber

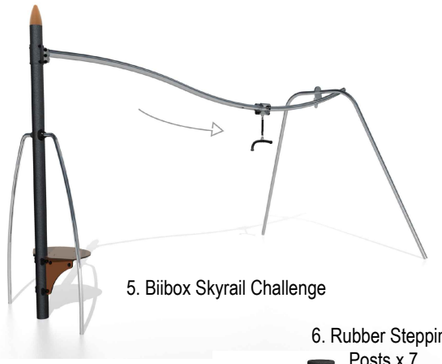

5. Biibox Skyrail Challenge

4. Biibox Tube Multiplay Unit



9. Chaumont Bench



6. Rubber Stepping Posts x 7



SURFACING DETAIL

Not to Scale

CHASE CUT INTO PCC EDGE - OVER WETPOUR

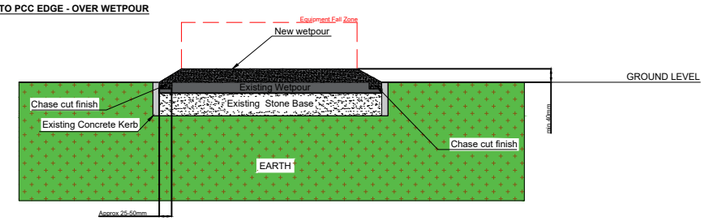

ITEMS LIST

Toddler Equipment

1. Metal Combination Swing: 1x Pod, 2x Flat & 2x Cradle (2.45m high frame)*
   Ref: UKJ472-UK2023-46
2. Slide HT 600 — Ref: J1012A
3. Rotating Climber — Ref: R48-IPY-702A
4. Biibox Tube Multiplay Unit — Ref: J45004A
5. Biibox Skyrail Challenge — Ref: J515A
6. ILP Black Rubber Stepping Post 4x250mm/3x300mm High inc. fixings, post and adhesive
   Ref: UKILPSPBLK250/300

* 1no. flat seat to be replaced with Hags Mirage Seat (blue) inc. 8mm chains (88020801) inc. delivery
Ref: UKHAMIRAGE
1no. cradle seat to be replaced with Hags Tango Seat with 8mm Galvanised Chains, 2.4m high inc. delivery
Ref: UKHASEAT

Ancillaries

7. Signs Express A2 BESPOKE "Planetarium" Design Sign - Panel with protective trim, end caps & 2 Posts inc. delivery
   Ref: UKA2PP-2P-BS
8. Signs Express A3 STANDARD Play Area Notice Sign - Panel with protective trim, end caps & Gate Fixings inc. delivery
   Ref: UKA3GS
9. Chaumont Bench — Ref: RBA8

Safety Surfacing

Area to be surfaced with 374sqm Black Wetpour with full colour graphics. Critical fall heights as below.

250m²	@<HIC 1.2m
27m²	@HIC 1.33m
47m²	@HIC 1.4m
18m²	@HIC 1.55m
32m²	@HIC 2.9m

Colour Breakdown

356m²	*black*		
0.5m²	*red*	*1m²*	*green*
1m²	*bright green*	*1m²*	*blue*
1m²	*bright blue*	*7m²*	*orange*
3m²	*yellow*	*1m²*	*eggshell*
1m²	*grey*	*0.5m²*	purple

Including 74linm chase cut edges in to existing edge inc removal of up to 200mm offset of existing rubber.

Removals

- Removal of all existing wooden trail equipment (part cut / part dig removal)

Miscellaneous

- Pressure Wash existing wetpour area prior to resurfacing
- Regulate existing base where existing equipment has been removed
- Hard Dig - Additional time required for installation into compacted subbase
- Prelims
- Post Installation Inspection
- Added Value - Site Opening Event up to value £250
- Delivery & Off-loading of partnership & landscaping elements (not included in the Proludic delivery)
- Added Value - Carbon offset investment to ensure carbon-neutral delivery FREE OF CHARGE

Suggested Fencing Enhancements for Karachi Close

- Remove & dispose of existing 74 lin m existing timber fence inc gate
- Supply & install 74 lin m Bowtop Fence 1.2m High Galvanised
- Supply & install 2no. 1.2m High Hydraulic Self Closing Gate (RH Outward Opening) - Yellow

Subject to full site survey from a Proludic Representative.

Wetpour guarantees are only valid when laid onto appropriate subbase with pre-cast concrete edging (PCC) to the manufacturer's specification. Wetpour guarantees will not be applicable when wetpour is laid onto any existing surface this includes (but not limited to) existing wetpour, paving slabs, tarmac & concrete.

Preliminaries have been included within your quotation, these equate to site setup, safety fencing, safety signage, welfare, offloading of equipment, storage & waste removal.

Topsoil & Turf/Seed to be done by others (watering is the responsibility of others and has not been costed for).

All pathways, furniture, planting, mounding and any other soft landscaping works not mentioned above are to be done by others.

Fencing will be made up from standard straight lengths and installed faceted. If rounded fencing is required this will incur additional costs.

Some images shown are for illustrative purposes only. The quote and items list will show the exact equipment used.

Karachi Close - Larkhill - VIVO - Lot 1

VIVO Defence Services

DATE: 13/09/2023 REF: 2306.38840(VIVO_KarachiCloseLarkhillLot1)

REV: - DB: KA CB: DB SCALE: 1:125 @ A3

Proludic® Designer of play and sports areas

PROLUDIC LTD. THE PLAY HUB, LOUGHBOROUGH ROAD, BUNNY, NOTTINGHAMSHIRE, NG11 6QA TEL: 0115 982 3980 EMAIL: INFO@PROLUDIC.CO.UK WEB: WWW.PROLUDIC.CO.UK

ALL EQUIPMENT & SAFER SURFACING CONFORMS TO EN1176 & EN1177