
Notes
Report any discrepancies to the author.
This drawing is copyrighted to Temple Ford Design LTD.

2.0 0.0 2.0 4.0 6.0 8.0 10.0
Scale 1/200 (in metres)

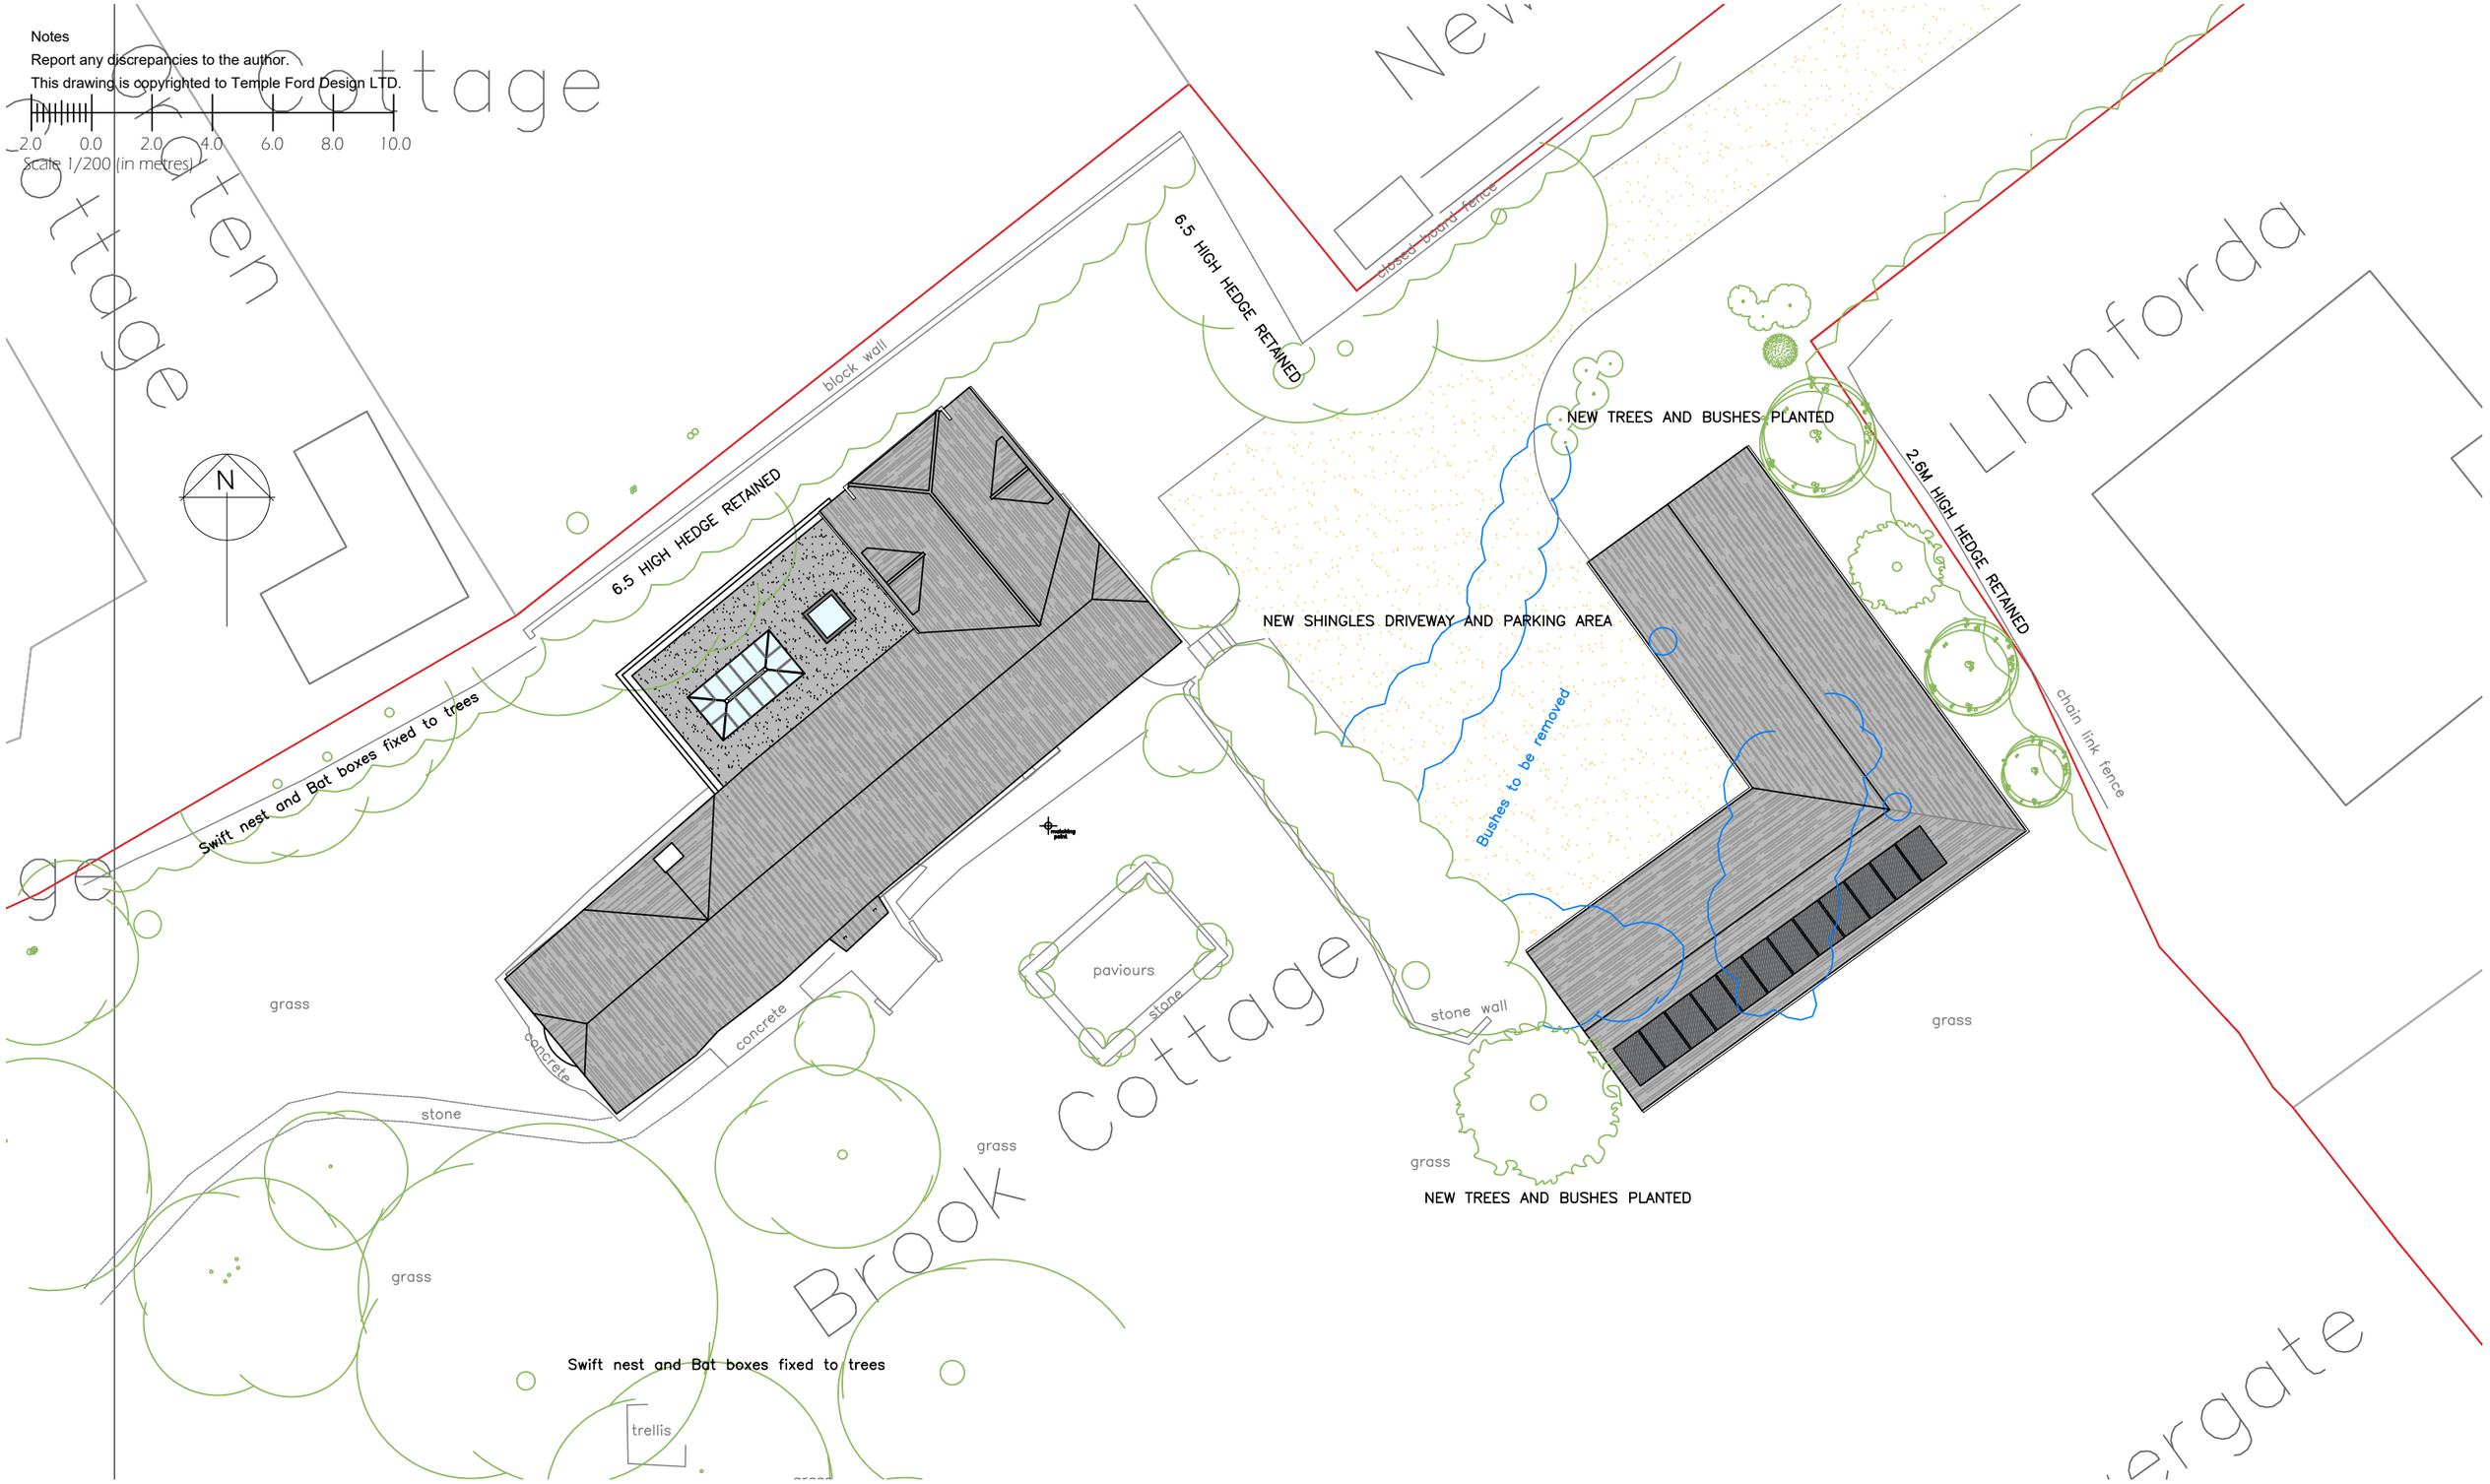

Revision Notes:

Rev:	Date:	Description:
A	20 01 23	Client changes
B	30 01 23	Carport orientation
C	11 07 23	Re-design
D	12 07 23	Client changes
E	30 08 23	Swift and bat boxes added to trees

Date: July 2023

Scale @ A3: 1/200

Drawing Status:	Drawn:	Checked:
Design	JC	dmm

Project: Extension and Alterations to Brook Cottage, Shrewton

Drawing Title: Site Plan as Proposed

Client: Mr J Chance ~

Project:	Dwg No:	Rev:
2063	D06	E

Temple Ford Design Ltd
architects
T 023 8027 6393
E templeforddesign@gmail.com W templeforddesign.co.uk