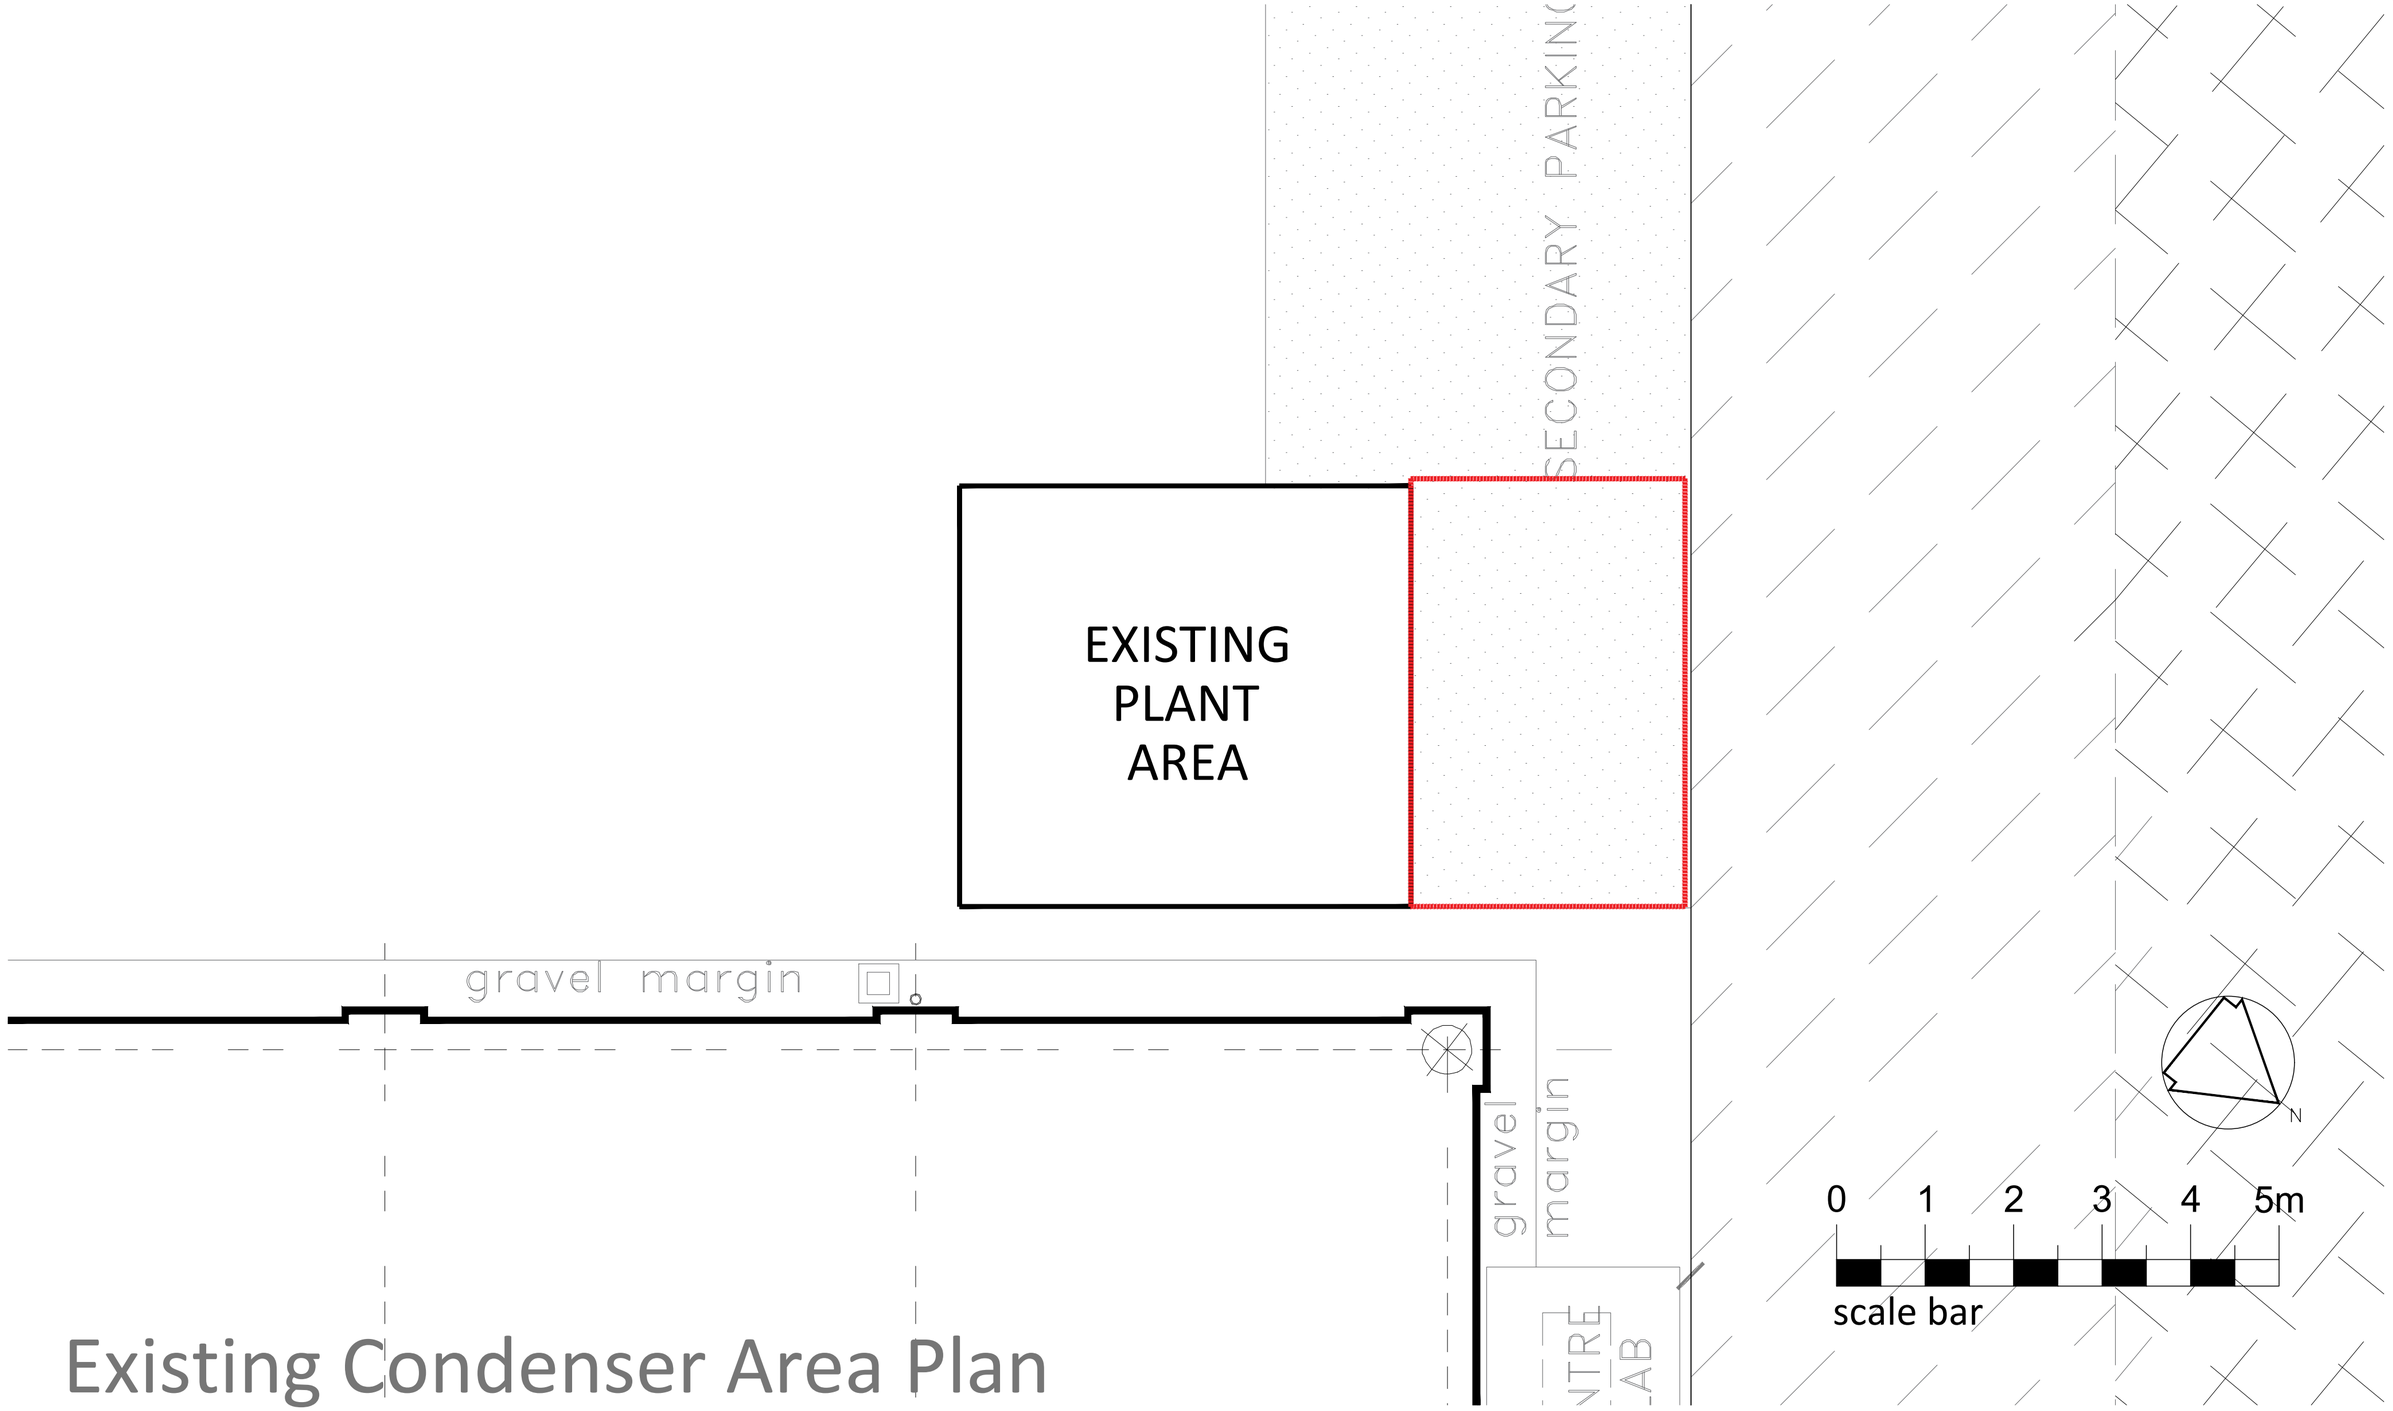


Existing Condenser Area Plan

NOTES

All setting out to be agreed with designers prior to construction.

Contractors / Subcontractors to be aware of all other trades and works that may effect or visa versa.

Contractors / Subcontractors to ensure that they have the latest drawing issue by checking with Designers / Project Co-ordinator.

All specialist joinery rods to be agreed with designers prior to manufacture.

Setting out to be taken from partition layouts unless noted. Partitions on mullion lines to be set out from the centre unless specifically noted.

Any discrepancies between drawings and site conditions to be reported to Designer/ Project Co-ordinator prior to construction the dimensions shown on these drawings are based on the best information available at the time of site check.

REVISION

rev / date / note / designer
A / 31.05.23 / Issued for Tender / ALS

scale	date			
1:50 @A2	17.03.23			
job number	seq no.	build/fl	type	rev
10604	004	OG	EX	A

Wylde Interior Architecture ltd

Dairy Studios | 102 Lincoln Street | Lawrence Hill | Bristol | BS5 0BJ

T 0117 942 0281 www.wyldeia.co.uk

client

CRBE
Methuen Park
Chippenham

title

Existing
Condenser Area Plan
-

WYLDE