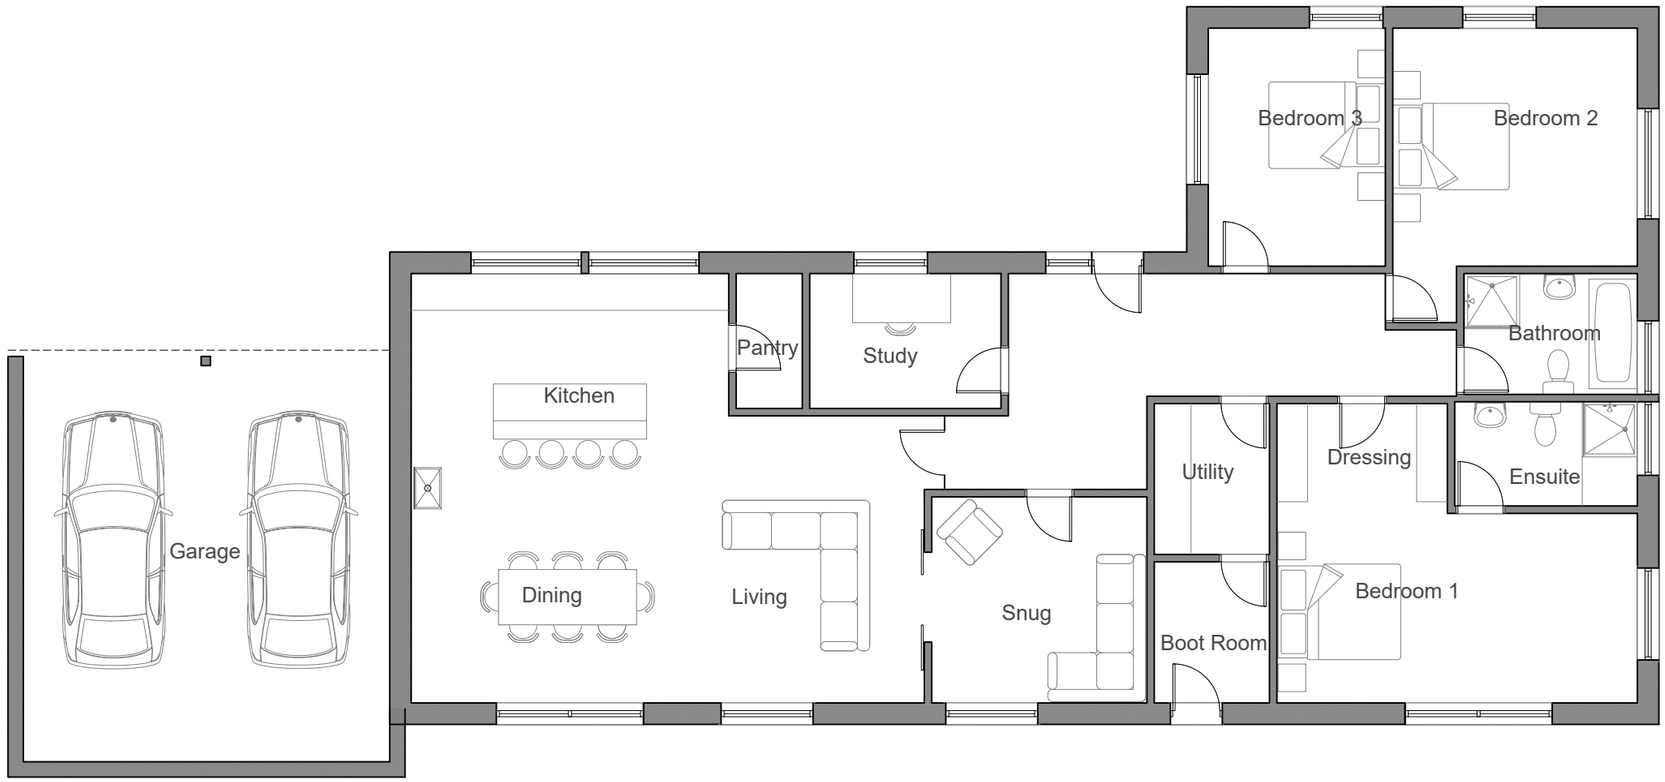


0 1 2 3 4 5 6 7 8 9 10 metres

The title, copyright and confidential information in this document belongs to Orme Limited, all rights reserved. All dimensions to be checked on site before work commences and any discrepancies reported to the Architect immediately. This drawing is to be read in conjunction with other documents issued by the Architect.

orme

Bremeridge Farm

revision	drawn/check	date

title	Plot 4 Ground Floor Plan
date	28.04.23
scale	1:100 @ A3
drawn/checked	IL/LF
drg	1807/033 rev *

Preliminary

Mill Farm Barns, Tuckers Lane, Baltonsborough, Glastonbury, BA6 8RH :: t 01458 445100 :: info@orme-architecture.com