
Notes
Contractors must verify all dimensions on site before commencing any work on shop drawings Do not scale from this drawing
McBains Ltd copyright


BIM Transmittal Disclaimer
McBains Ltd makes no express or implied warranties with respect to the character, function, or capabilities of the data (inclusive of 3rd party data incorporated within), or the suitability of the data for any particular purpose beyond those originally intended by McBains Ltd. please refer to our standard terms and conditions for further details.

NOTE:
ALL BATHROOMS & ENSUITE WINDOWS TO HAVE OBSCURED GLASS.


REFER TO EXTERNAL MATERIALS PLAN FOR SPECIFIC MATERIALS, WINDOWS COLOURS AND DOOR COLOURS.

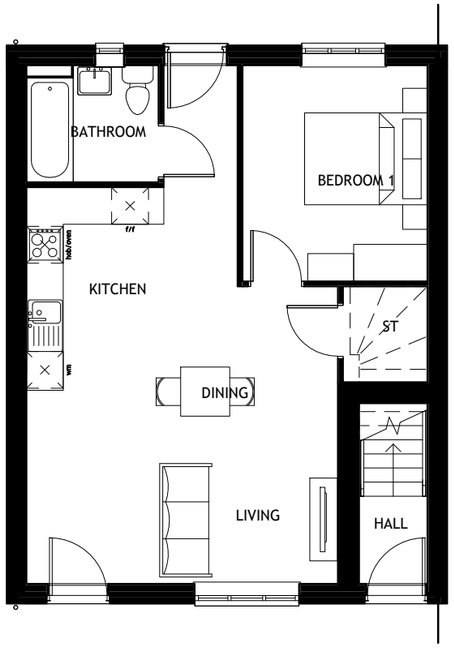

Ground Floor Plan

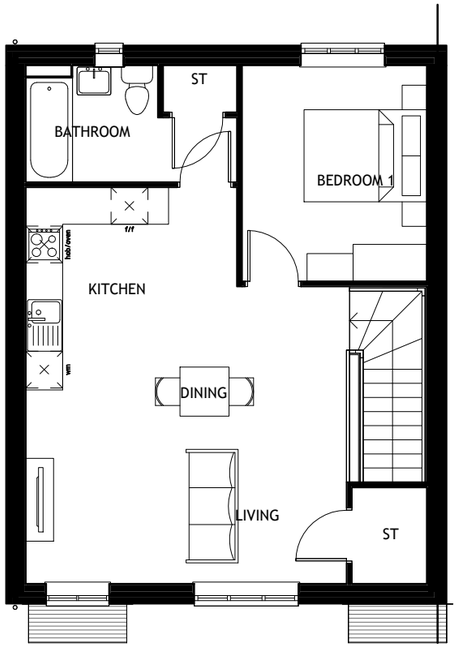

First Floor Plan

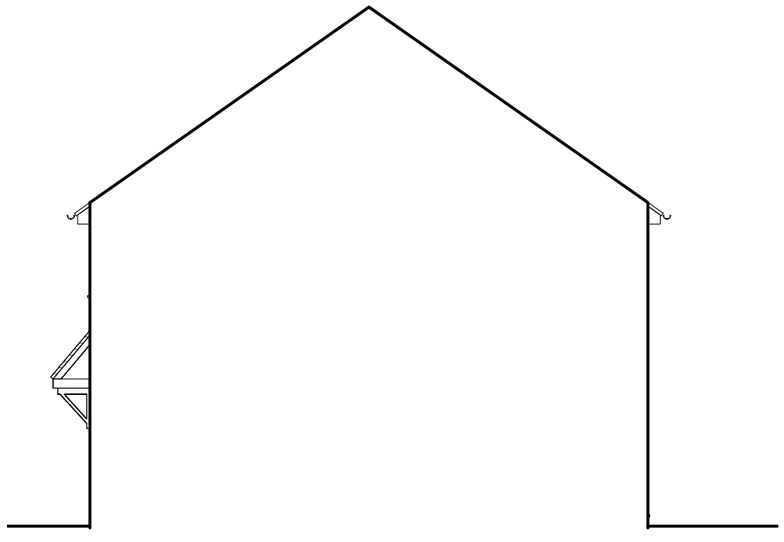


Section



Front Elevation



Rear Elevation

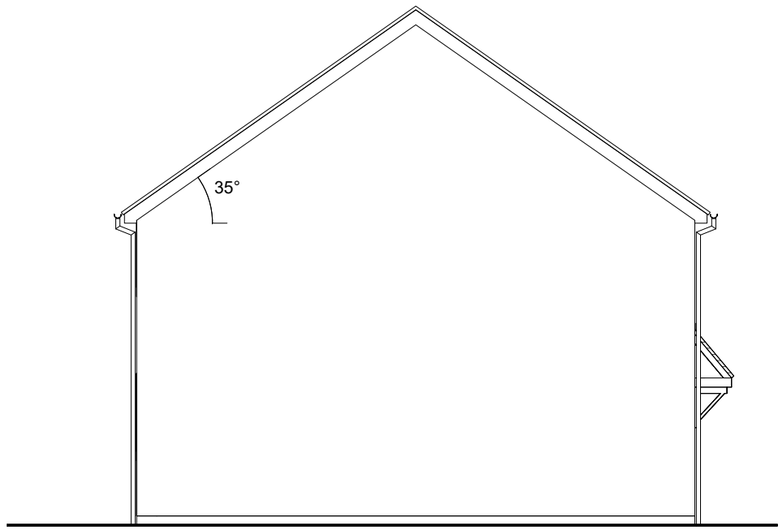

Left Elevation

1 0 1 2 3 4 5
SCALE 1:100 m

Rev	Rev Description	Rev Date	Drawn by	Reviewed by
P1	Issued for planning	21.08.2023	JP	PO'R

Drawn by	Reviewed by	Approved by
JP	KK	PO'R
62445	AUG '23	1 : 100 @ A3
MCB Number	Date Created	Scale @ A3

McBains
McBains Ltd
5th Fl, 26 Finsbury Square London EC2A 1DS
+44 (0)20 7786 7900 mcbains.co.uk

Client
LaganHomes

Project
Land at Park Road
Malmesbury

Drawing Title
Housetype plans & elevations
AF1B Maisonette
Plots 26-27 as shown
Plots 24-25 handed

ARCHITECTURE

Drawing / Document Reference								Status	
MALMW -	MCB	- ZZ -	ZZ -	DR -	A	-	0120	D5 -	P1
Project Iden	Originator	Zone	Level	Type	Discipline		Number	Suitability	Revision