




1:50 - Fence Detail: 1.8m Pig netting on timber posts with 1.0m chicken netting to base

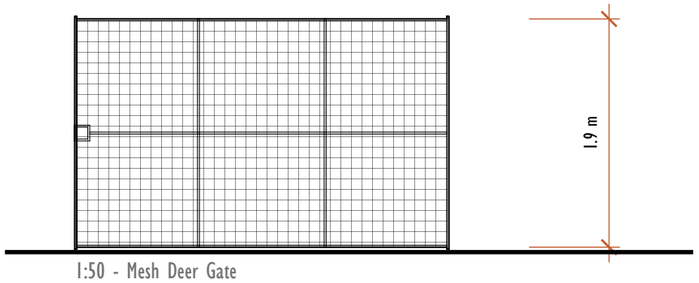

1:50 - Mesh Deer Gate

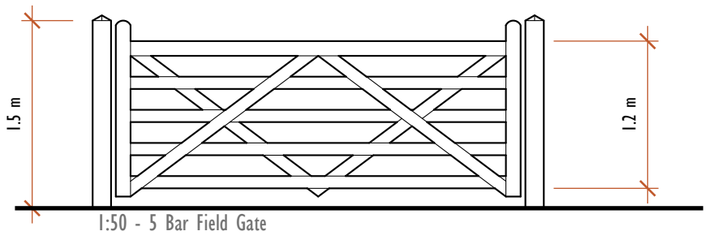

1:50 - 5 Bar Field Gate

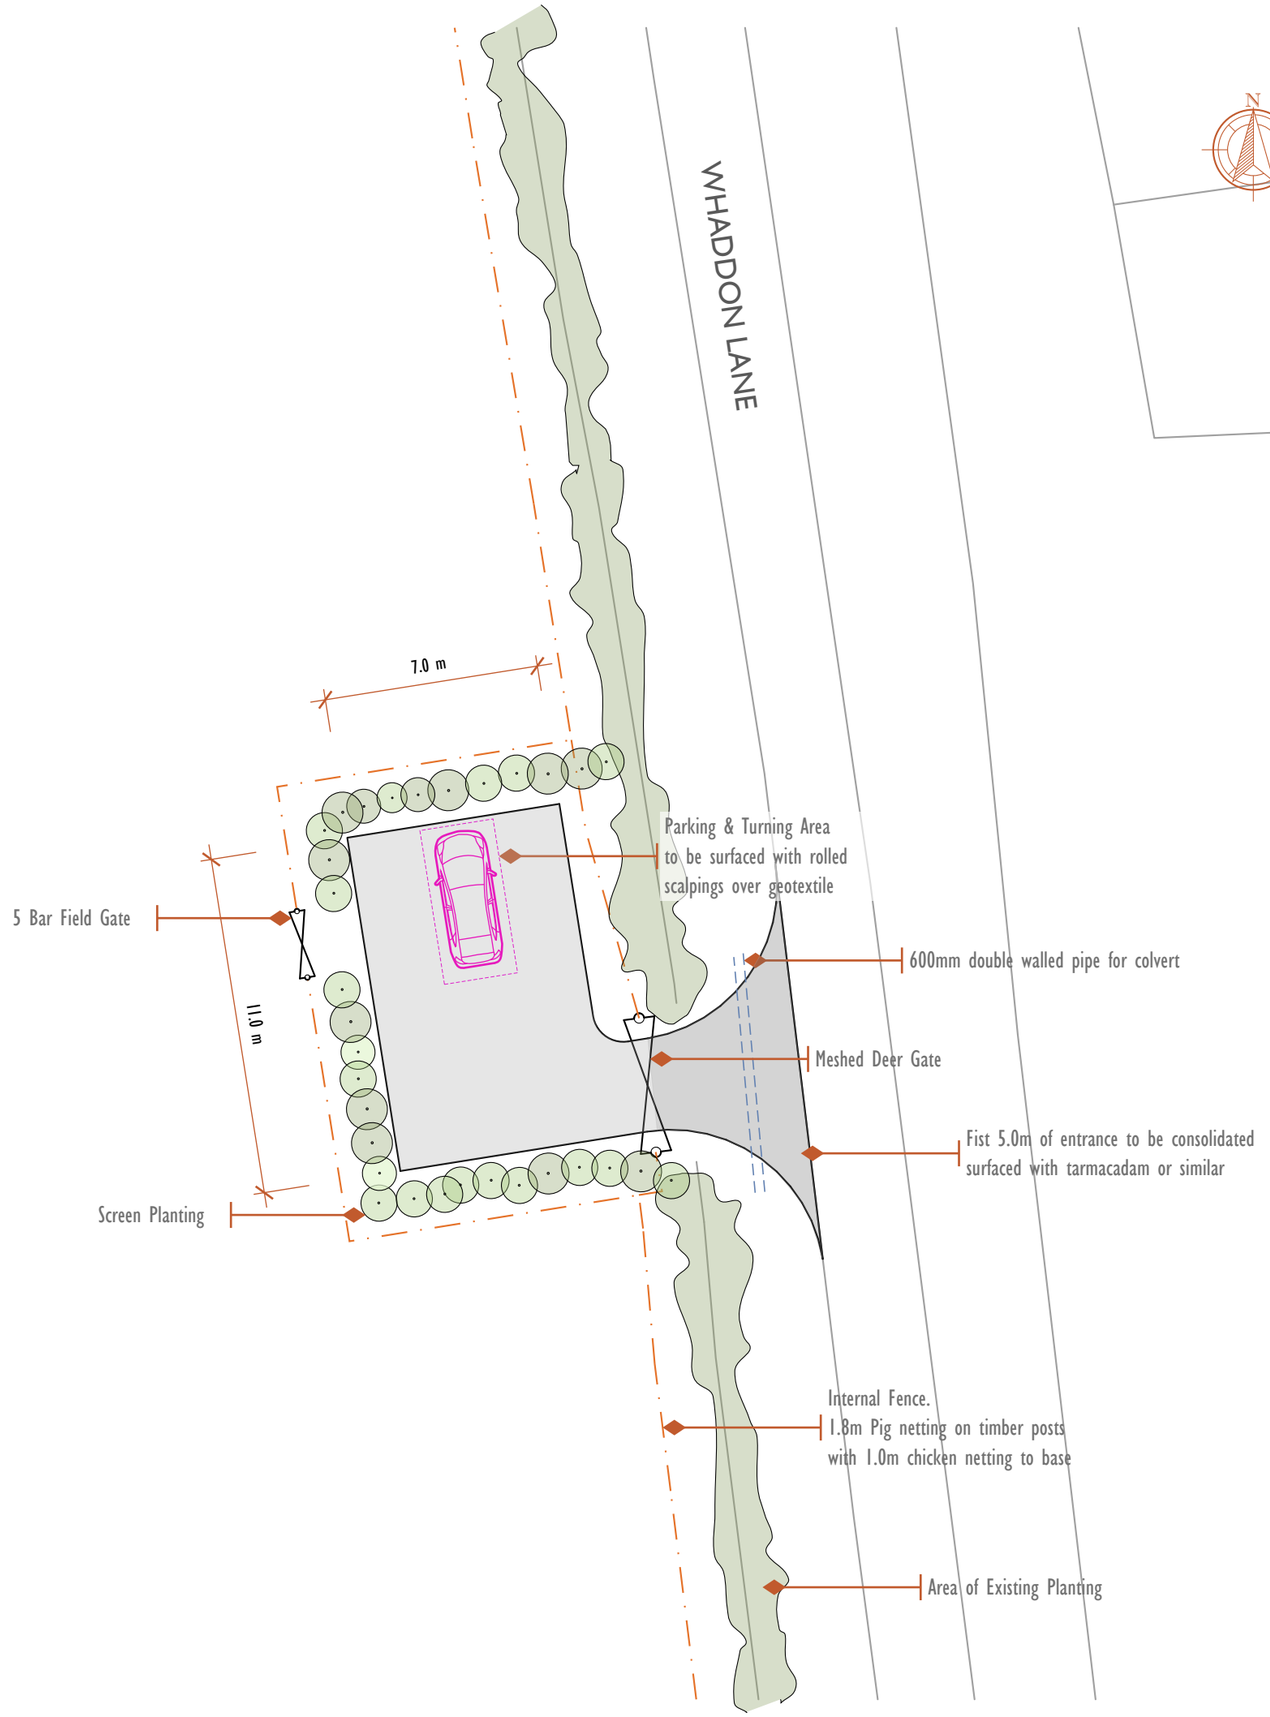

SCALE 1:50
SCALE 1:100
SCALE 1:200
SCALE 1:500

Land, Development & Planning Consultants Ltd

LD PC

All dimensions to be checked on site. Drawing for planning purposes only - Not for construction. Reproduction of this drawing is prohibited without the consent in writing of Land Development & Planning Consultants Ltd. Site plans are reproduced from the Ordnance Survey sheets with the permission of The Controller of HM Stationery Office. Crown Copyright Reserved. Licence Number AL546755.

The Studio,
82 Broadmead,
Corsham,
SN13 9AP

DATE
September. 2023

DESCRIPTION
Proposed Site Plan

SCALE:
1:200 & 1:50 @ A3

PROJECT NO.
LDC.2448

PROJECT
The Bassets, Whaddon Lane,
Hilperton, Trowbridge, Wilts

DRAWING No.
04

REVISION
A