


BLOCK PLAN

SCALE 1:100 @ A1

0 2000 4000 6000 8000 10000

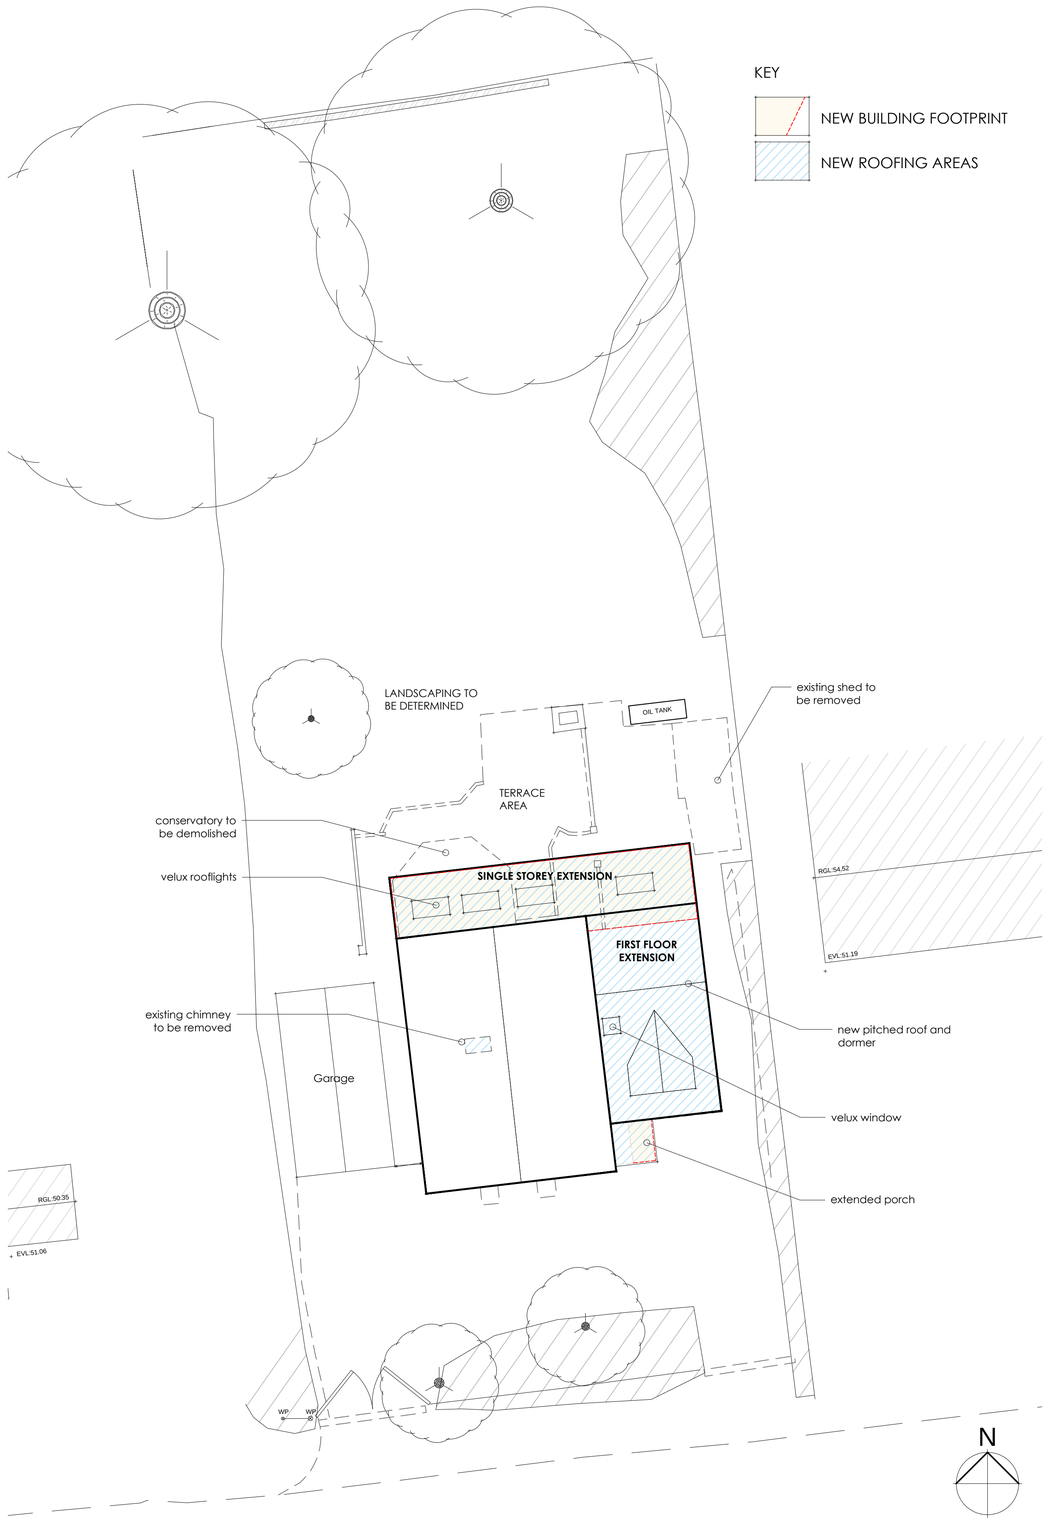

SURVEY CONTROL - WGS84					
STATION	EASTING	NORTHING	HEIGHT	DESCRIPTION	
LDS1	415675.109	126089.971	47.494	PK SURVEY NAIL	
LDS2	415662.458	126089.973	47.496	PK SURVEY NAIL	
LDS3	415753.348	126092.564	46.671	PK SURVEY NAIL	

EXISTING SITE & TOPOGRAPHIC PLAN

SCALE 1:200 @ A1

0 5000 10000 15000 20000

General Notes:
Please inform Affinity Architects of any discrepancy immediately
This drawing to be read in conjunction with Structural Engineer's Calculations
Use Marked dimensions where shown in preference to scaling
Check dimensions prior to construction or offsite fabrication
No accuracy can be guaranteed due to printing variations and site measurements should be taken to ensure accuracy
New work or any existing work affected is shown hatched on drawings

taken from original survey by:

LDS Ltd. www.lds-survey.co.uk
SPECIALIST LAND SURVEYORS SINCE 1969
enquiries@lds-survey.co.uk 01722 338232
Registered Office: 15 Moor Road, Broadstone, Poole, Dorset, BH18 8AZ Registered in England No: 4295774

COPYRIGHT: Copyright of Land Development Services Ltd.

Revision:

Meadow View
9 Ebbleside Villas, Nunton
for
Mr & Mrs T Adams

EXTENSION AND ALTERATIONS

SITE AND BLOCK PLAN

Date:	Scale:	Drawn:
SEPT 2023	as shown @ A1	CD

Drawing No.	Status	Revision
23-01-02	2	

Affinity Architects
43 Albany Road Salisbury Wiltshire SP1 3YQ
01722 741683
admin@affinityarchitects.co.uk
Affinity Architects Ltd. Reg no: 08887699

©This drawing may not be reproduced without prior knowledge and consent of Affinity Architects