
General Notes:
Please inform Affinity Architects of any discrepancy immediately
This drawing to be read in conjunction with Structural Engineer's Calculations
Use Marked dimensions where shown in preference to scaling
Check dimensions prior to construction or offsite fabrication
No accuracy can be guaranteed due to printing variations and site measurements should be taken to ensure accuracy
New work or any existing work affected is shown hatched on drawings


taken from original survey by:

LDS Ltd. www.lds-survey.co.uk
SPECIALIST LAND SURVEYORS SINCE 1969
enquiries@lds-survey.co.uk 01722 338232
Registered Office: 15 Moor Road, Broadstone, Poole, Dorset, BH18 8AZ Registered in England No: 4295774


COPYRIGHT: Copyright of Land Development Services Ltd.

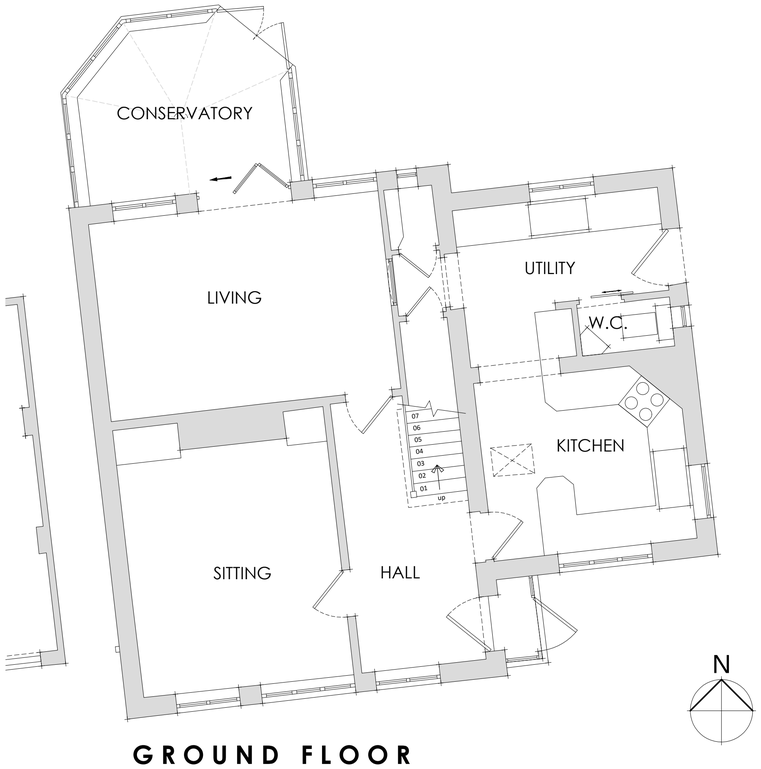

GROUND FLOOR

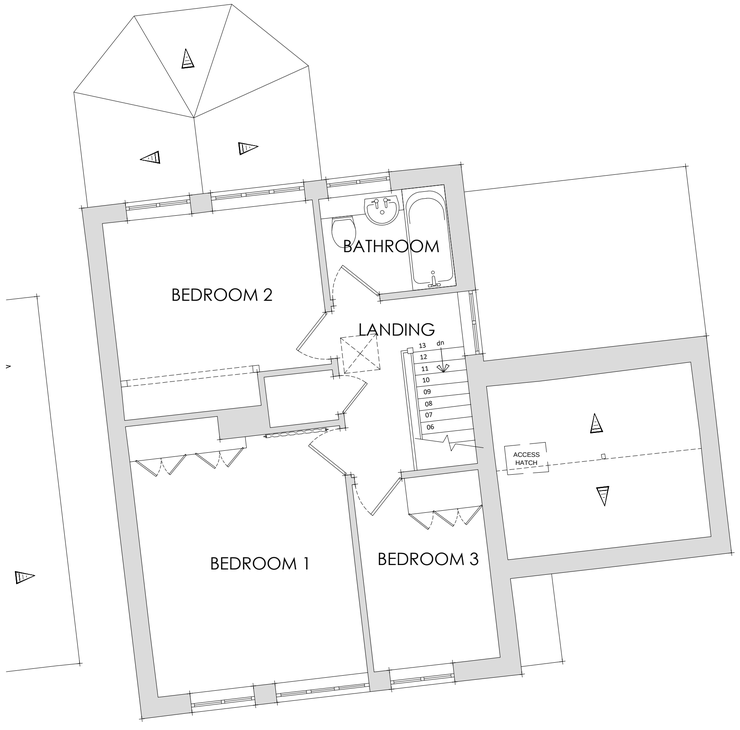

FIRST FLOOR

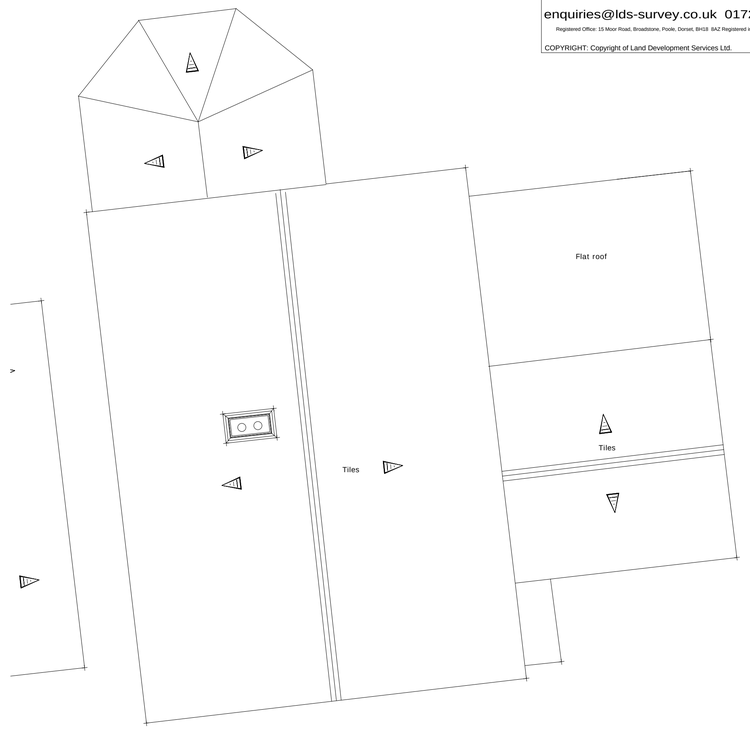

ROOF

EXISTING FLOOR PLANS

SCALE 1:50 @ A1, 1:100 @ A3

0 1000 2000 3000 4000 5000




NORTH (Rear)



EAST (Side)



SOUTH (Front)

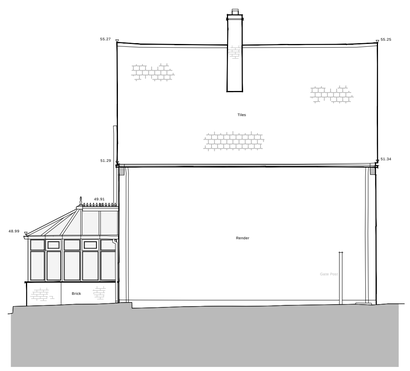

WEST (Side)

EXISTING ELEVATIONS

SCALE 1:100 @ A1, 1:200 @ A3

0 2000 4000 6000 8000 10000

Revision:

Meadow View
9 Ebbleside Villas, Nunton
for
Mr & Mrs T Adams

EXTENSION AND ALTERATIONS

PLANS AND ELEVATIONS AS EXISTING

Date:	Scale:	Drawn:
SEPT 2023	as shown	CD

Drawing No.	Status	Revision
23-01-03	2	

Affinity Architects
43 Albany Road Salisbury Wiltshire SP1 3YQ
01722 741683
admin@affinityarchitects.co.uk
Affinity Architects Ltd. Reg no: 08987699

©This drawing may not be reproduced without prior knowledge and consent of Affinity Architects