
MB

ALL FIGURED DIMENSIONS ARE TO BE TAKEN IN PREFERENCE TO SCALED DIMENSIONS AND ANY INACCURACIES ARE TO BE REPORTED TO THE ARCHITECT.

DIMENSIONS TO BE CHECKED ON SITE BEFORE ANY WORK IS PUT IN HAND OR PREFABRICATED.

COPYRIGHT OF THIS DRAWING IS RETAINED BY THE ARCHITECT AND IT MUST NOT BE REPRODUCED WITHOUT HIS WRITTEN CONSENT.

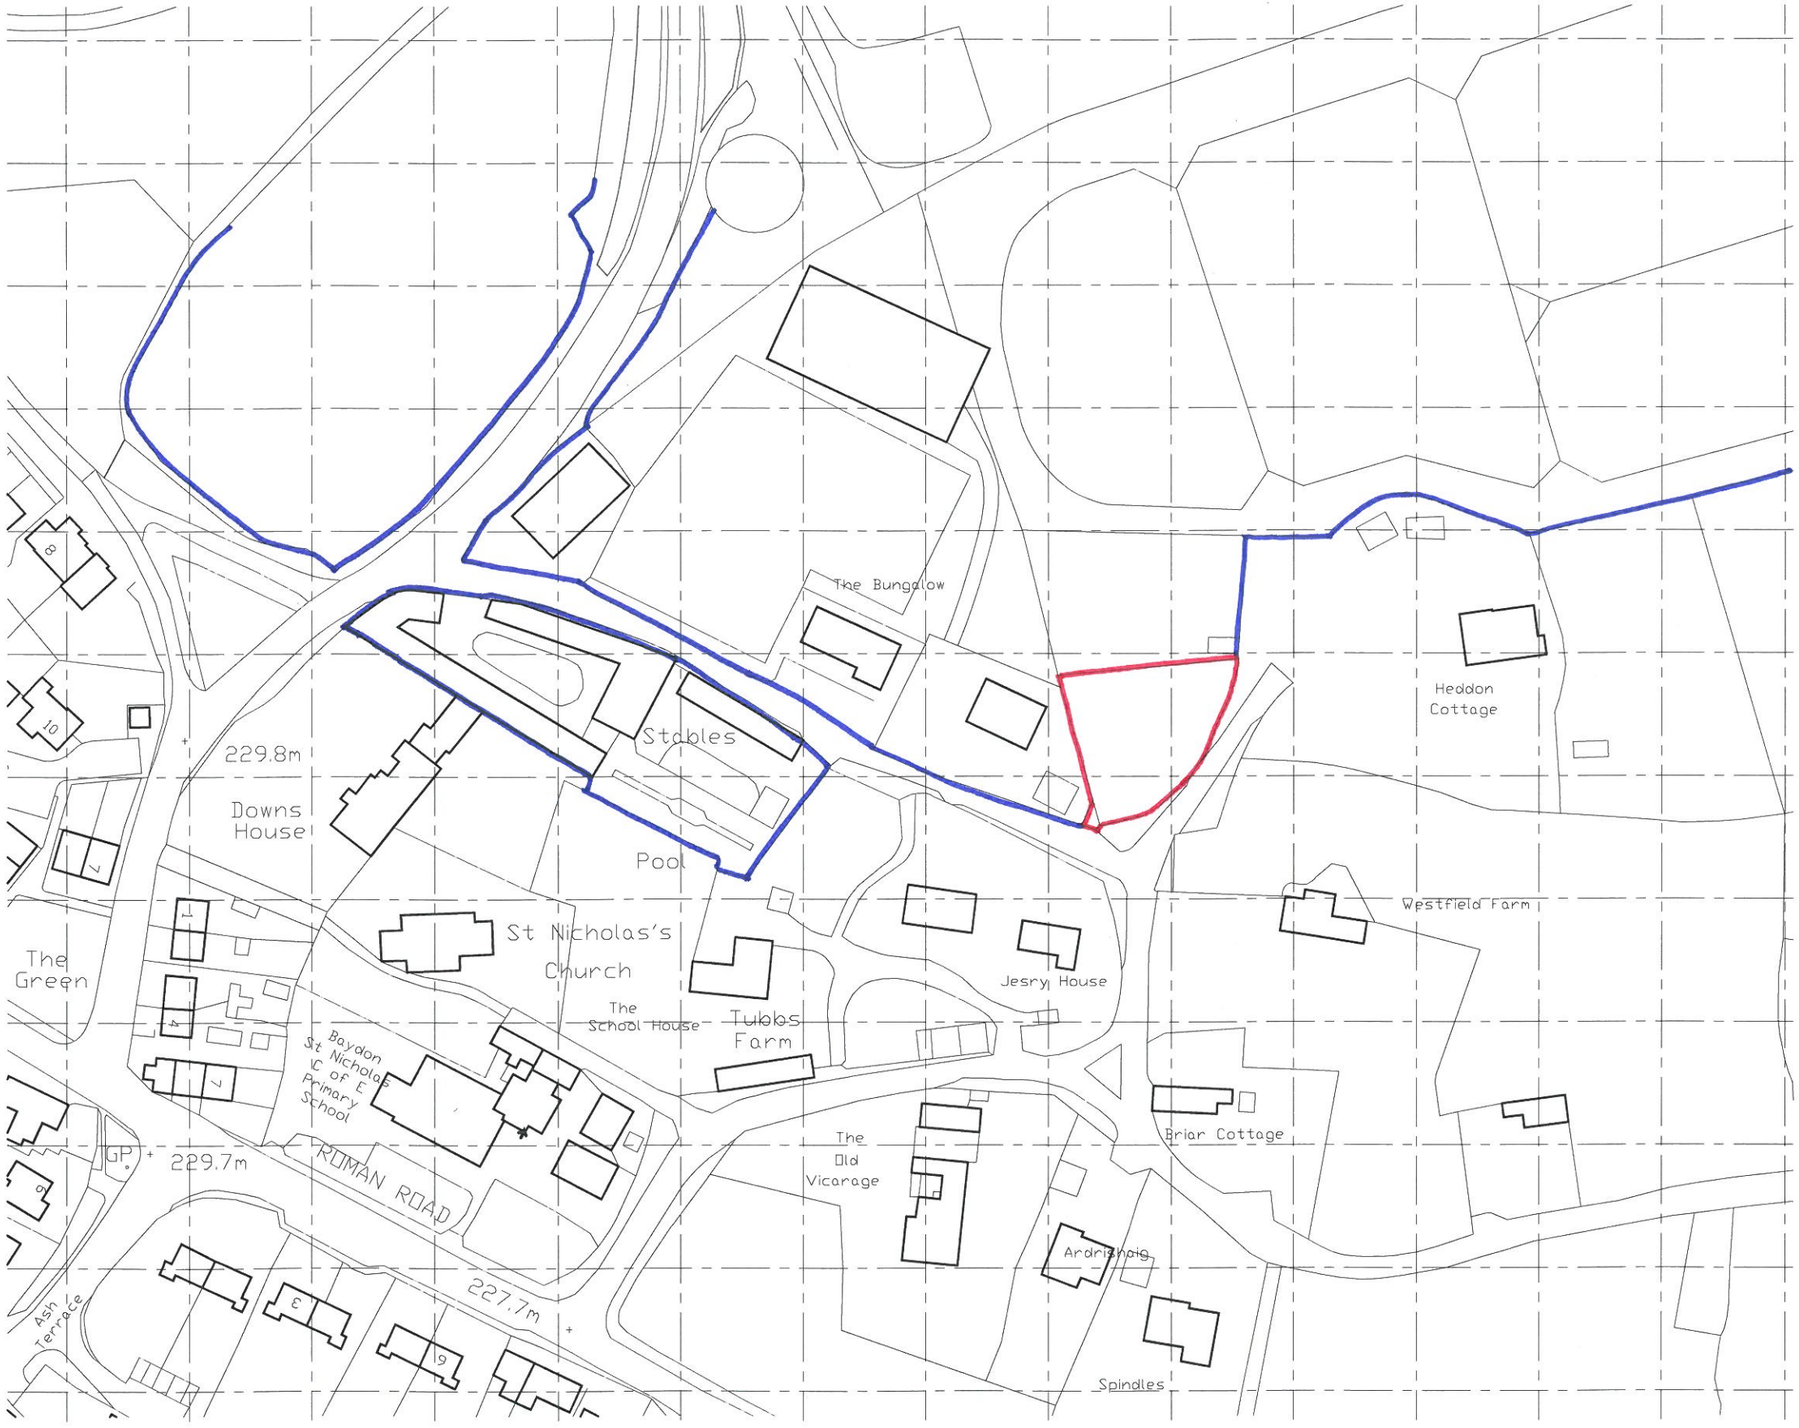

EXISTING SITE LOCATION PLAN

SCALE 1:1250

0 10 20 30 40 50m

scale bar 1:1250

NORTH

SITE LOCATION PLAN 1:1250@A3

MATHEWSON WATERS ARCHITECTS
architects 3D modelling interior designers
The Old Surgery . Crowle Road . Lambourn . Berkshire . RG17 8NR
Telephone : (01488) 73131 . Facsimile: (01488) 73207
Proprietor : FOUR SQUARE DESIGN
Studio also at : 3 Wexford House . Eyles Road . Devizes
Wiltshire SN10 5NX . Tel. (01380) 721954

1168.01

DOWNS EQUESTRIAN CENTRE, BAYDON, WILTSHIRE, SN8 2JS

JAN / 2013