

SCALE BAR:


0 1 2 3 4 5 10

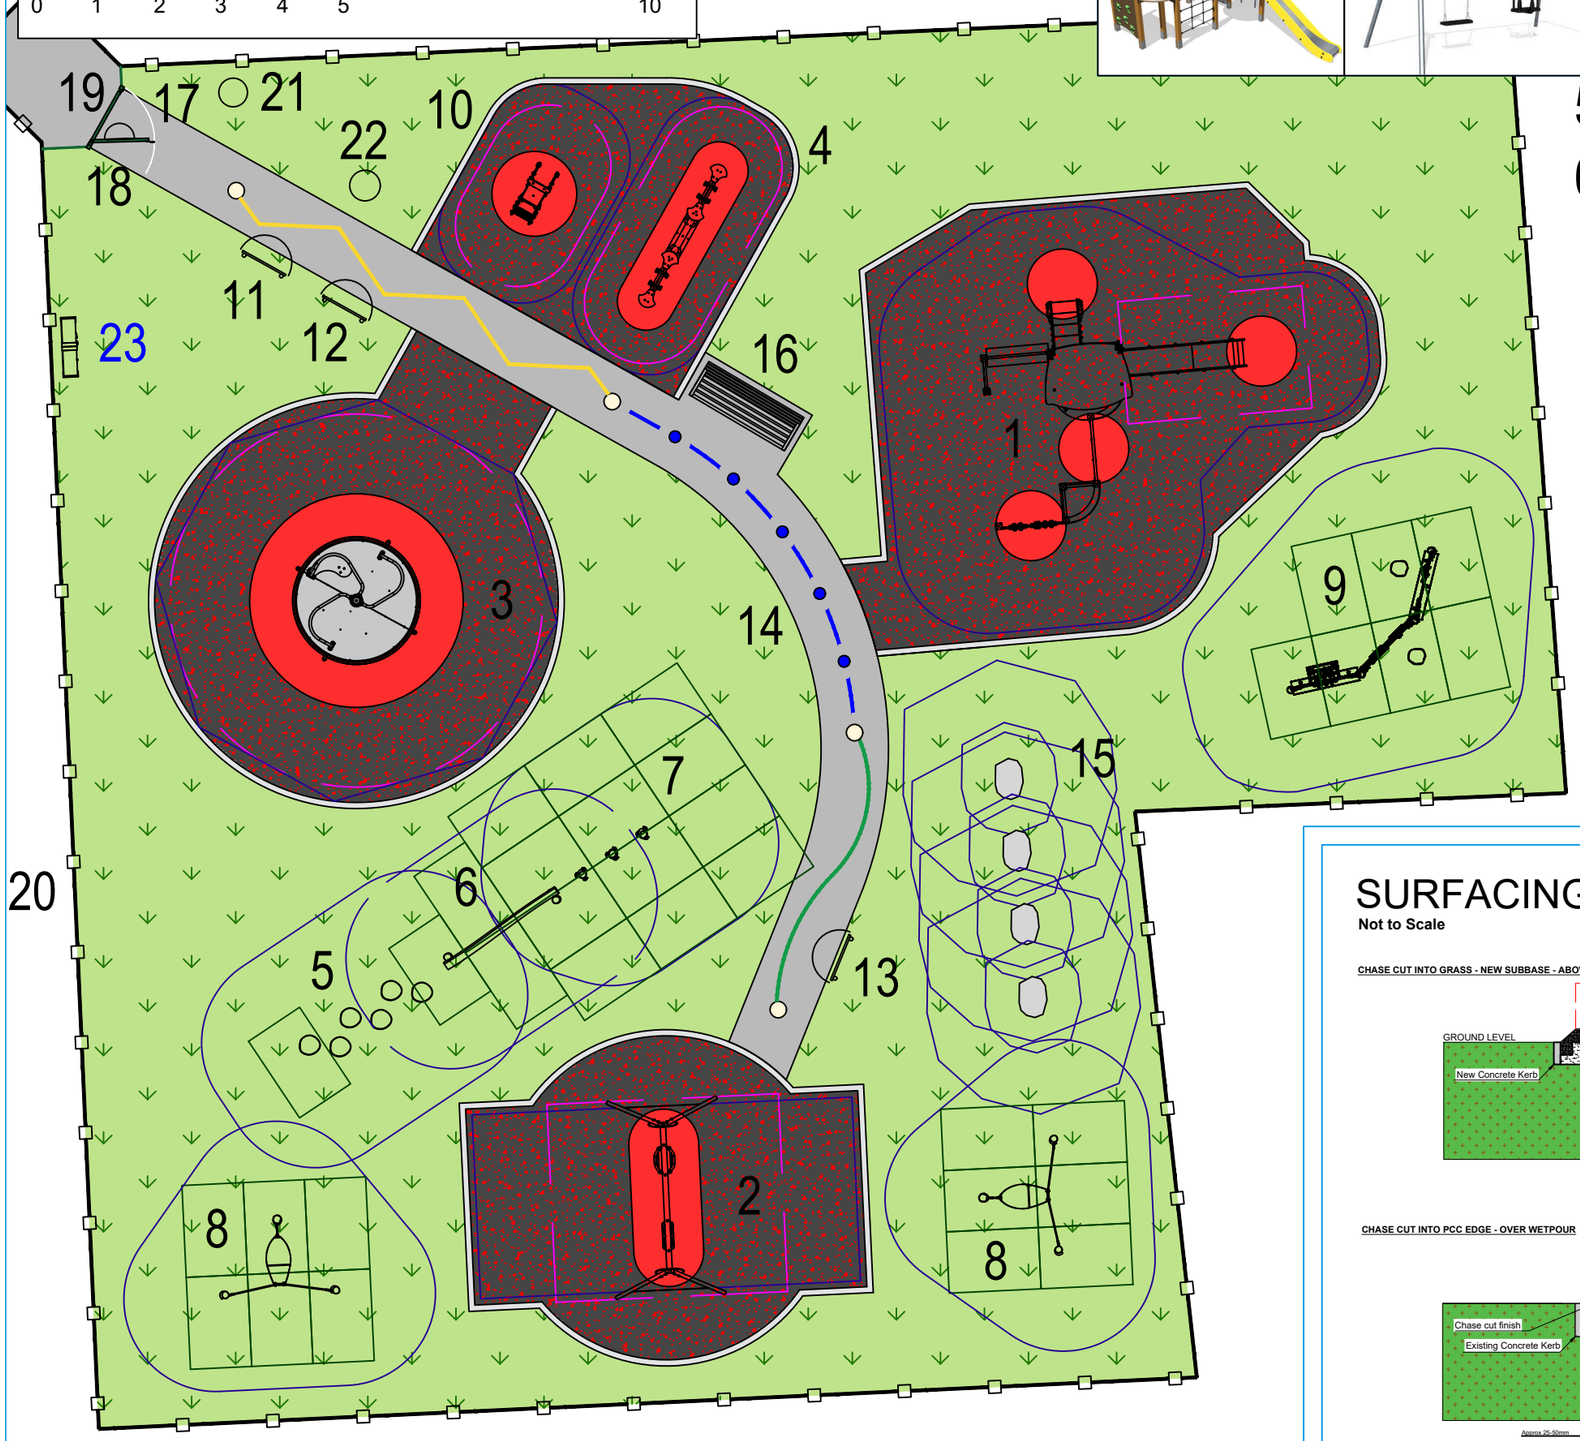


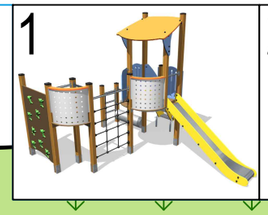






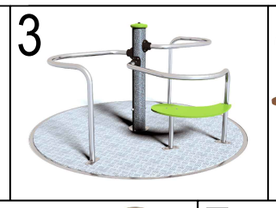


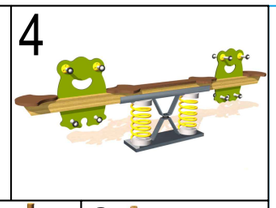




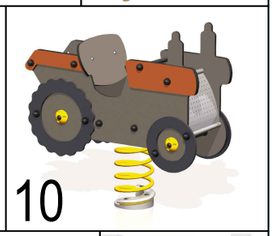


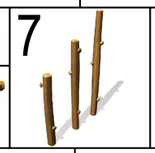

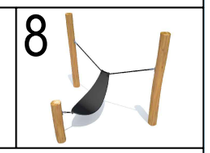














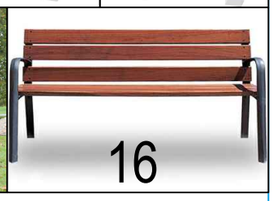




# SURFACING DETAIL

**Not to Scale**

**CHASE CUT INTO GRASS - NEW SUBBASE - ABOVE GROUND**

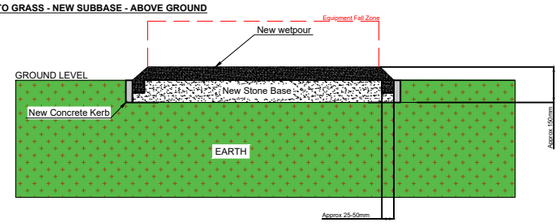


**CHASE CUT INTO PCC EDGE - OVER WETPOUR**

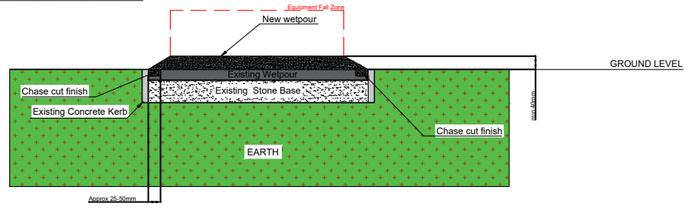


## ITEMS LIST

**Play Equipment**

1. Vivarea Multiplay Unit Ref: J3338A
2. Metal Combination Swing: 1x Cradle, 1x Flat Ref: J473A
3. Wheelchair Accessible Roundabout* Ref: J2409A
4. Tree Frogs Springer Ref: J985A
5. Origin Log Steppers Ref: J4904A
6. Origin Balancing Beam Ref: J4903A
7. Origin Log Run Ref: J4905A
8. 2No. Origin Hammock Ref: J4914A
9. Origin Market Stall Ref: J49107A
10. Tractor Springer Ref: J865A
11. Fahr Farmyard Search Play Panel & 2 Posts Ref: UKFIFARM6
12. Fahr Farm Shop Play Panel & 2 Posts Ref: UKFIFMSHOP3
13. Fahr Flower Explorer Play Panel & 2 Posts Ref: UKFIEXFLOWER6

*Includes added drainage to help reduce standing water under roundabout

**Ancillaries**

14. Thermographic Linemarkings Ref: UKLINEMARKING
15. 2No. Glacial Boulders x2 (Large - 350kg)** Ref: UKQ1016
16. Chaumont Bench Ref: RBA8
17. A3 Play Area Notice Sign - Gate Fixed Ref: UKA3GS

**4No. Glacial Boulders in total

**Existing Ancillaries**

18. Gate
19. Bowtop Fencing
20. Brick Wall
21. Bin
22. Lamppost

**Safety Surfacing**

Area to be surfaced with 53m² Grassmat.

Area to be surfaced with 137m² flecked Wetpour skim with coloured wearpads. Critical fall heights as follows:
116m² @ 1.2m & Below
21m² @ 1.7m

*Colour Breakdown*
119m² = Black/Red 50:50 Flecked Wetpour
18m² = Red Wetpour Wearpad

**Groundworks**

Wetpour skim requires partial groundworks. This equates to:

- 60m³ Excavation into Grass up to 200mm deep
- 60m² MOT Type 1 Stone up to 100mm deep
- 56Lm Concrete Kerb Flat Top Edging (PCC)
- 28Lm Chase Cut Edging into Existing PCC Edge, including removal of up to 200mm offset of existing rubber

Additional time has been costed for to allow for installation on a sloping site. This covers time to cut and fill the ground surrounding the new equipment.

**Removals**

Dig Removal of Small Single Spinner, Metal Spinner, Climbing Frame and Bench.

**Miscellaneous**

- Preliminaries included
- Post Installation Inspection included

**Added Value**

- Added Value - Carbon offset investment to ensure carbon-neutral delivery (FREE OF CHARGE)
- Added Value - Site Opening Event including goodie bags, branded water bottles and fruit + veg seed packets worth £325 (FREE OF CHARGE)

**Project Enhancement**

23.Playscheme Bug Hotel (Supplied Empty) Ref: UKSHSN009

***Drainage for underneath the J2409A Roundabout has been included, this is to reduce the amount of standing water but does not ensure that standing water will not occur.***

***Proposed Grassmat Safer surfacing is based on a fully established grass site (including a minimum of 150mm of good quality soil and turf).***

***Proposed Grassmat will follow the natural contours of the land.***

***Wetpour guarantees are only valid when laid onto appropriate subbase with pre-cast concrete edging (PCC) to the manufacturer's specification. Wetpour guarantees will not be applicable when wetpour is laid onto any existing surface this includes (but not limited to) existing wetpour, paving slabs, tarmac & concrete.***

***Preliminaries have been included within your quotation, these equate to site setup, safety fencing, safety signage, welfare, offloading of equipment, storage & waste removal.***

***Subject to further survey from a Proludic Representative to asses: Gradient of slope where new equipment is being installed***

***Some images shown are for illustrative purposes only. The quote and items list will show the exact equipment used.***

**PRODUCT KEY**

Wetpour
PCC Edge (New & Existing)
Grassmat
Grass (Existing)
Pathway (Existing)
Brick Wall (Existing)
Bowtop Fencing (Existing)
Free Fall
Free Space

# Salamander Court - Larkhill - VIVO Lot 1

## VIVO Defence Services

DATE: 30/08/2023 REF: 2308.39827(SalamanderCourt_VIVODefenceServices)

REV: - DB: ZR CB: JPS/PP SCALE: 1:100 @ A3

N

Proludic®
Designer of play and sports areas