



Ground Floor Plan
Scale 1:100

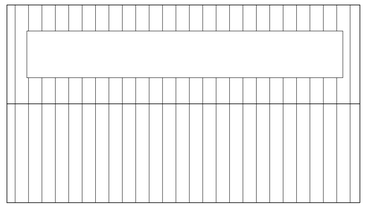


Roof Plan
Scale 1:100




East Elevation
Scale 1:100

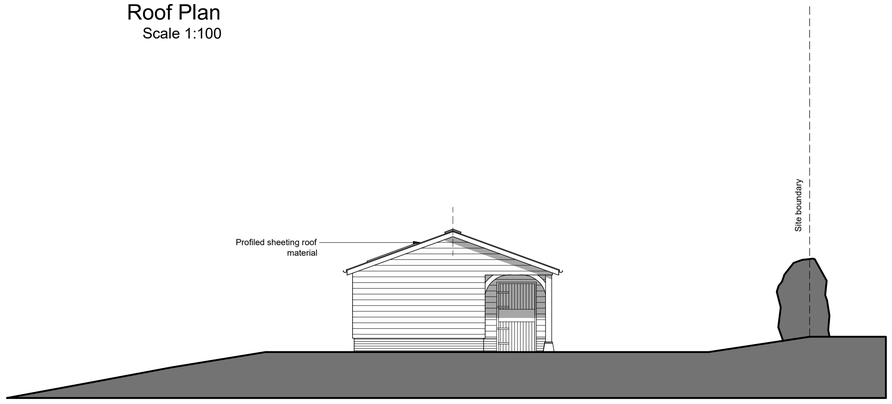


South Elevation
Scale 1:100

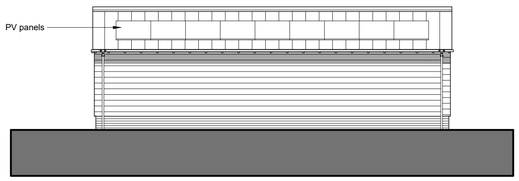


West Elevation
Scale 1:100

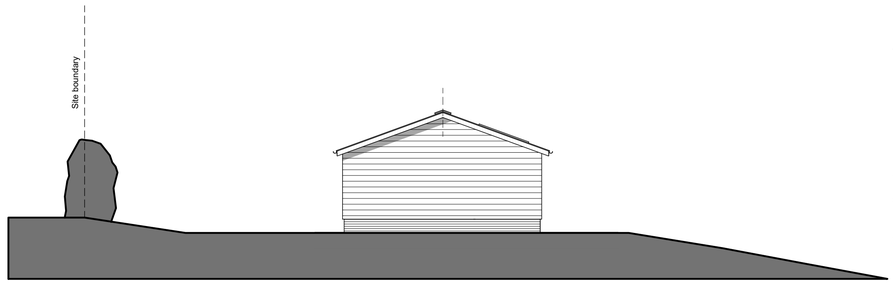

North Elevation
Scale 1:100

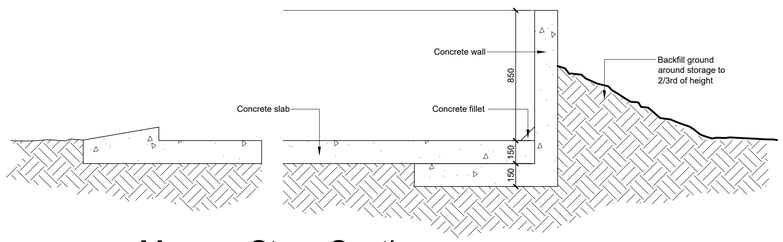

Manure Store Section
Scale 1:20

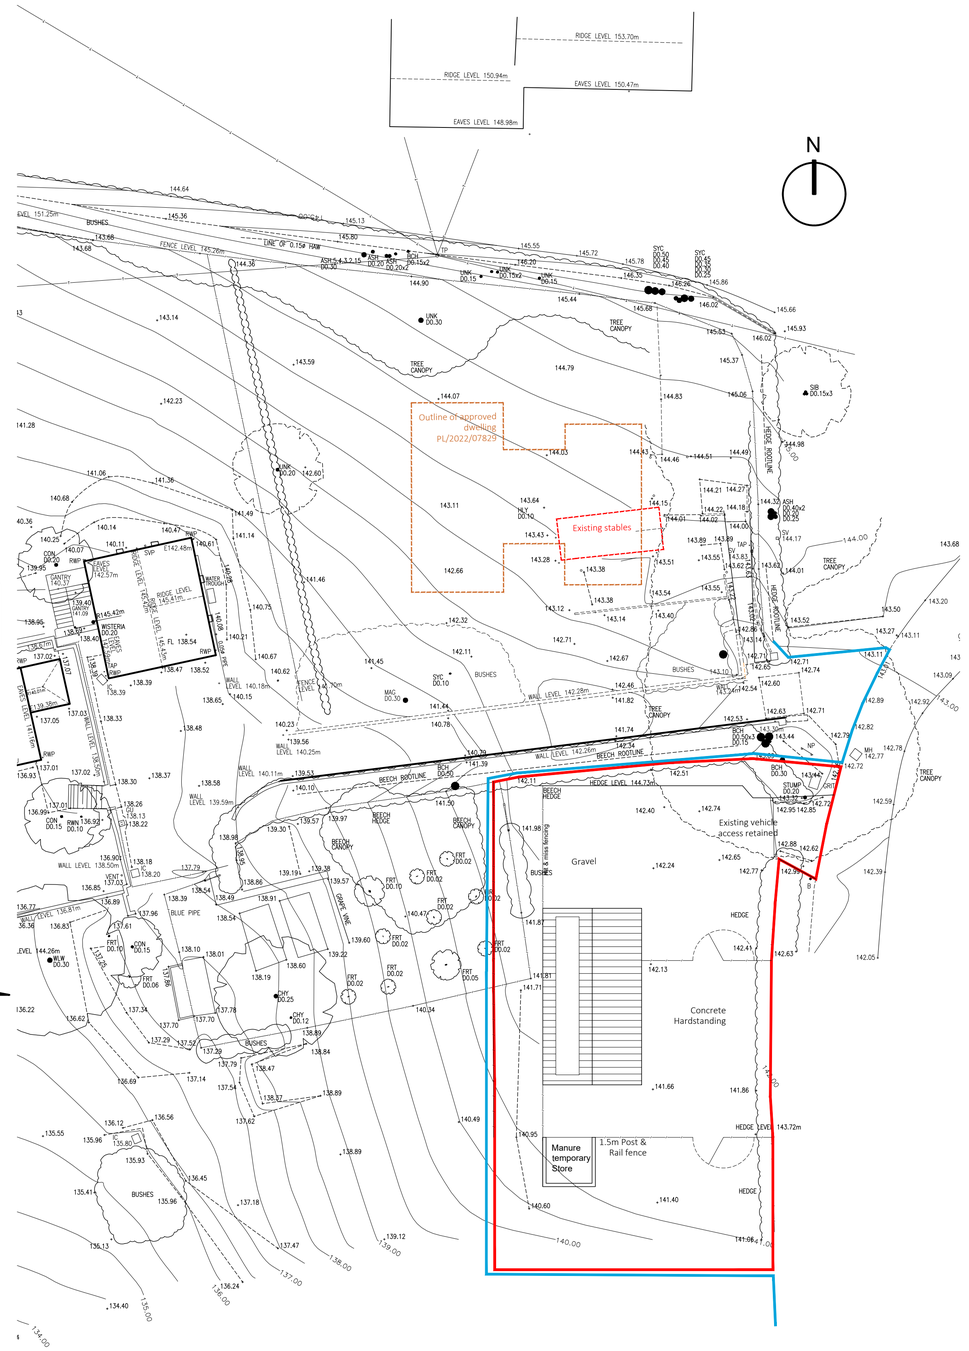

Site Plan
Scale 1:200

Scale 1:100 0.0 2.5 5.0 7.5 10.0

Scale 1:200 0.0 5.0 10.0 15.0 20.0

Scale 1:20 0.0 50 100 150

RIBA
Chartered Practice

PLANNING

This drawing must not be reproduced in whole or in part without the express written consent of the relevant issuing Baxter Green Architects. ©

Note:
Dimensions should not be scaled from this drawing. All dimensions should be checked on site. This drawing is to be read in conjunction with all other drawings, specifications or schedule of works.

	Date.	Rev.
PV panels changed to rear elevation, manure details added	09.2023	C
Roof pitch reduced and roofing material changed. Fence height and storage tank details added	09.2023	B
Design reduced omitting machinery store	07.2023	A

Baxter Green Architects
No 1, The Old Dairy Buildings,
Fonthill Bishop, Salisbury, SP3 5SH
01747 440444 | studio@baxtergreen.co.uk
www.baxtergreen.co.uk

Project: STRATHMORE
CROCKERTON

Drawing Title: STABLES
PROPOSED SITE PLAN &
PROPOSED BUILDING

Date 05.2023	Drawn by FG
Scale at A1	Checked by JN
	Issuing office 1
Project No. 10373	Drawing No. P - 01
	C