DRAWING NO.


2274/1




EXISTING REAR ELEVATION




PROPOSED REAR ELEVATION

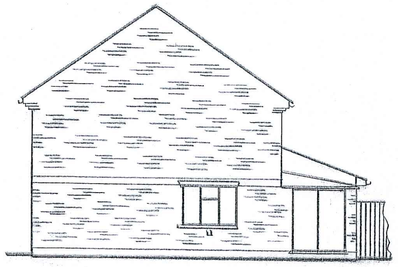


EXISTING SIDE ELEVATION

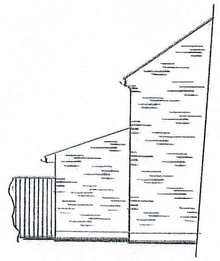


EXISTING SIDE ELEVATION

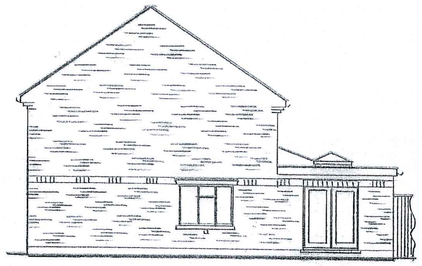

PROPOSED SIDE ELEVATION

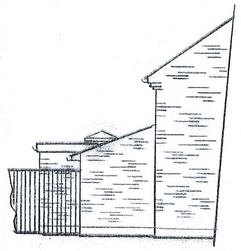

PROPOSED SIDE ELEVATION

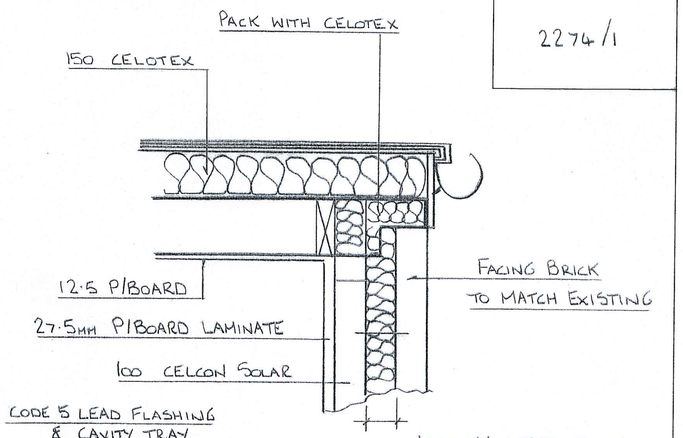

SECTION AA

ALL ELECTRICAL WORK TO COMPLY WITH PART P OF BUILDING REGULATIONS AND TO BE COMPLETED BY QUALIFIED ELECTRICIAN


ALL NEW GLAZING TO BE PILKINGTON K AND DOUBLE GLAZED 1·6 W/M²K U-VALUE FIT INSULATED CAVITY CLOSERS

5000 MM² VENTS TO WINDOW HEAD


RAIN WATER PIPE CONNECT TO EXISTING STORM WATER SYSTEM

DRAINAGE

DRAINAGE TO BUILDING INSPECTORS SATISFN
SURROUND DRAIN UNDER BUILDING IN 150 CONC BRIDGE WALLS OVER
50 CLEAR RIGID BOARDS TO SIDES
EXPOSE AND CONFIRM ALL EXISTING AND PROPOSED DRAINAGE ON SITE BEFORE BUILDING WORK COMMENCES

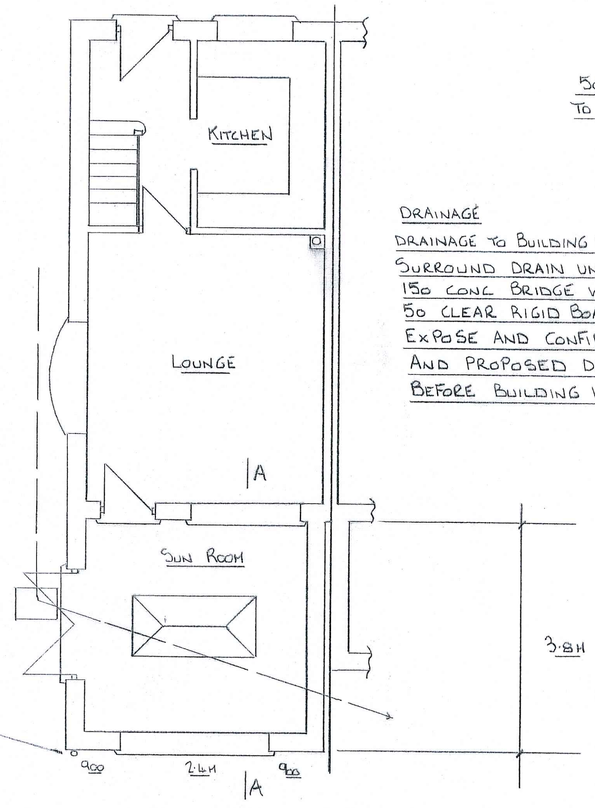


PROPOSED GROUND FLOOR

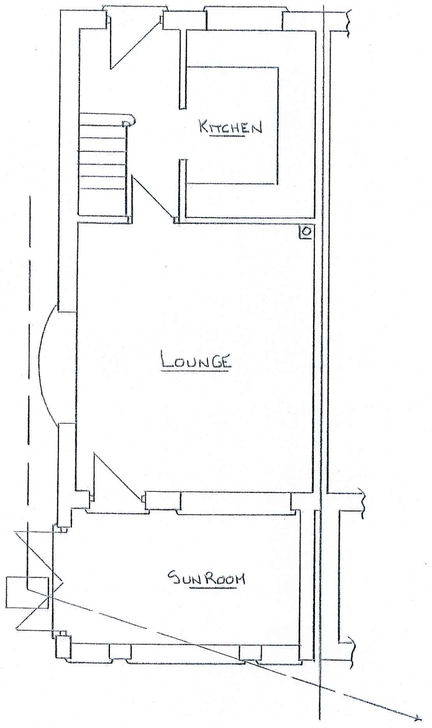

EXISTING GROUND FLOOR

BLOCK PLAN 1:500

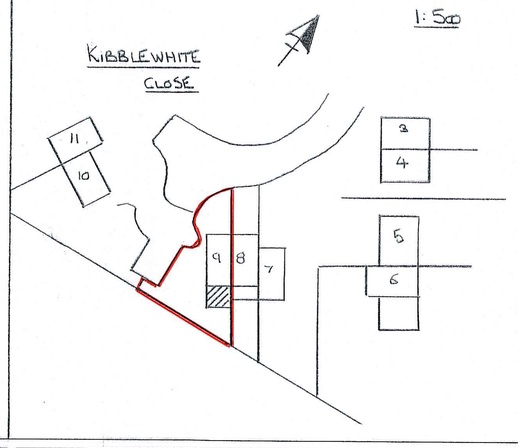

SCALE 1:100
0 10m
0 1 2 3 4 5 6 7 8 9 10m
SCALE 1:50

SCALE 1:500
0 30m

NIGEL PACKER
DESIGN TEAM
TEL.NO. 07906 141845
email: nigelpacker@ymail.com

SCALE: 1:50 1:100

DATE: SEPT 2023

DESCRIPTION: PROPOSED REAR EXTENSION AT 9 KIBBLEWHITE CLOSE FOR MR S. RACKHAM

DRAWING NO. 2274/1

DRAWING SIZE A1