DESIGNERS RISK ASSESSMENT-
HEALTH AND SAFETY
THE CONSTRUCTION (DESIGN AND MANAGEMENT) REGULATIONS 2015

For significant hazards specific to the project please refer to Drawing CDM01 where appropriate

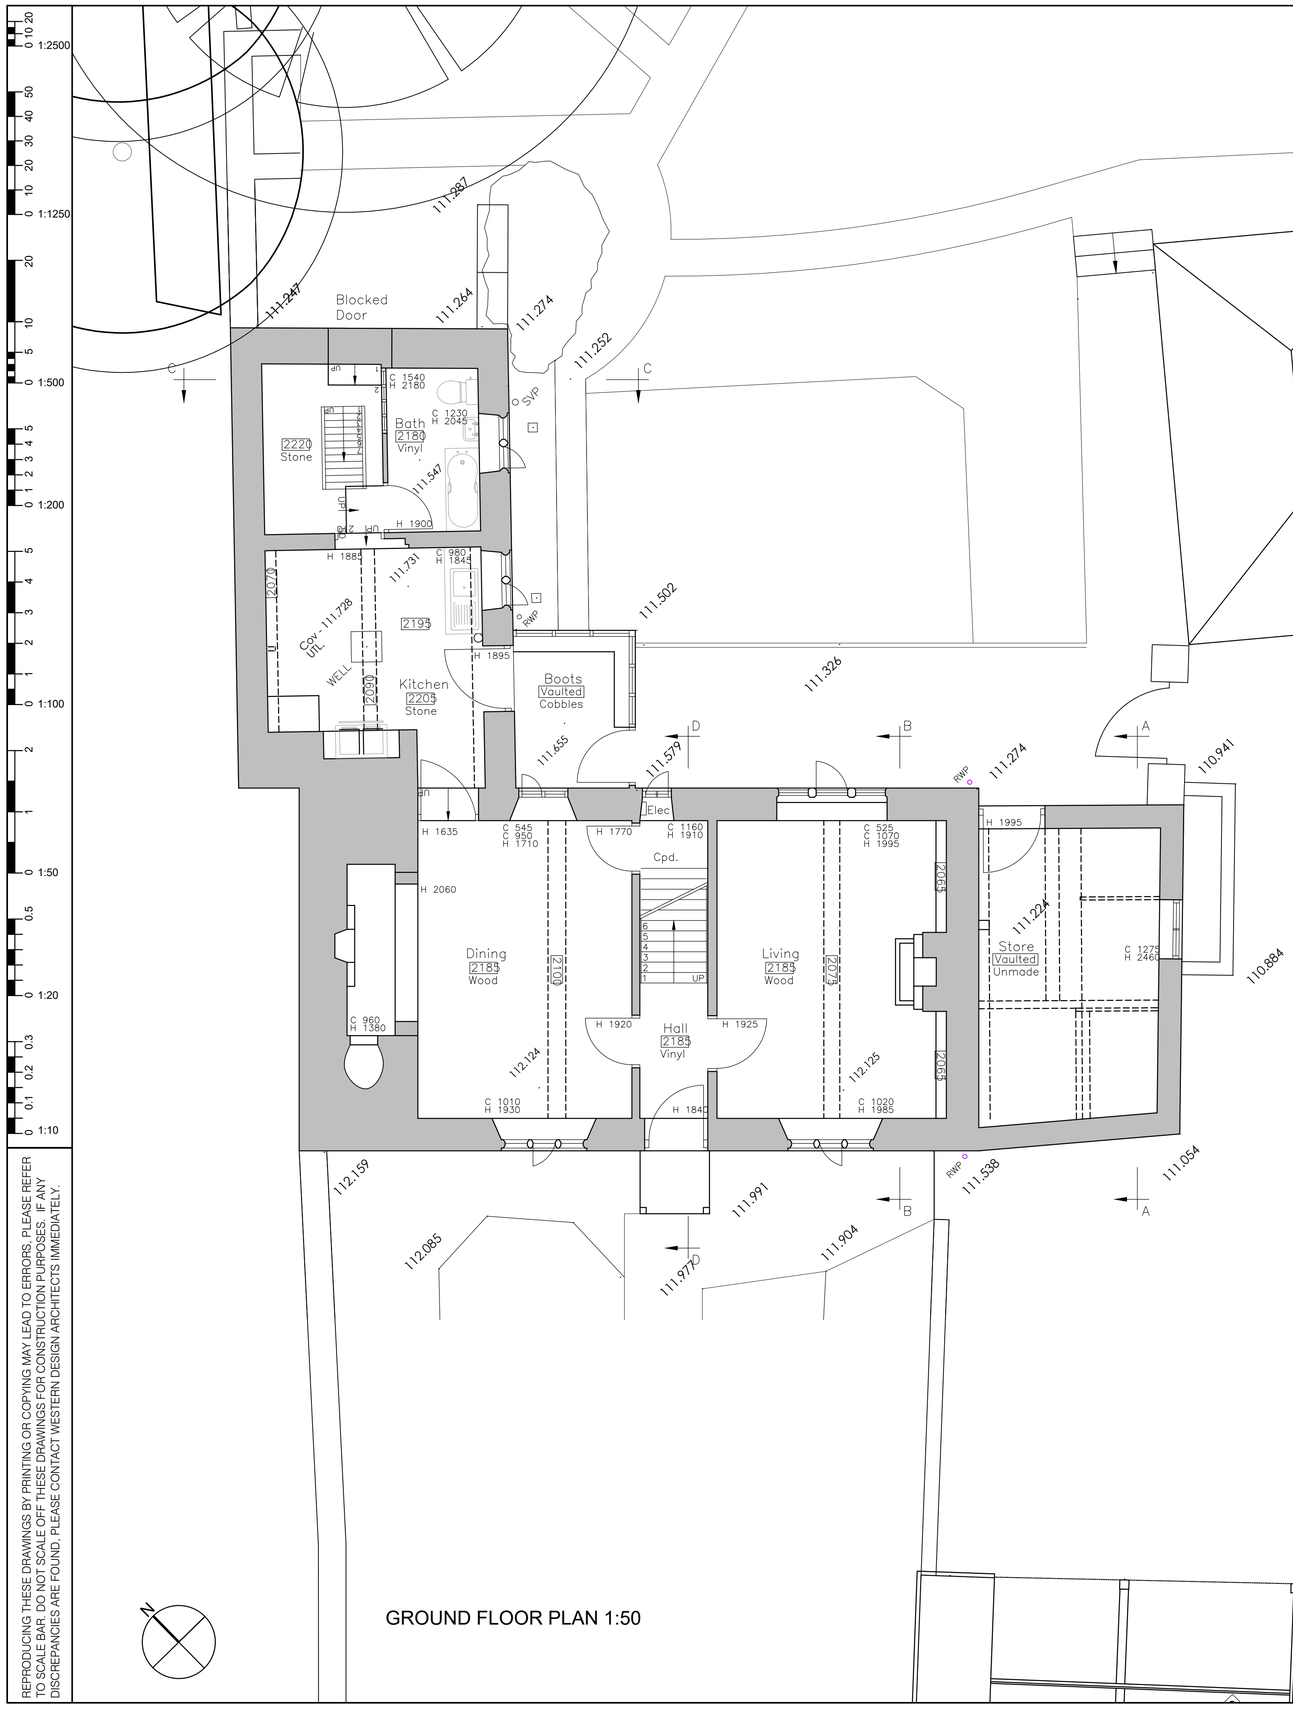

GROUND FLOOR PLAN 1:50

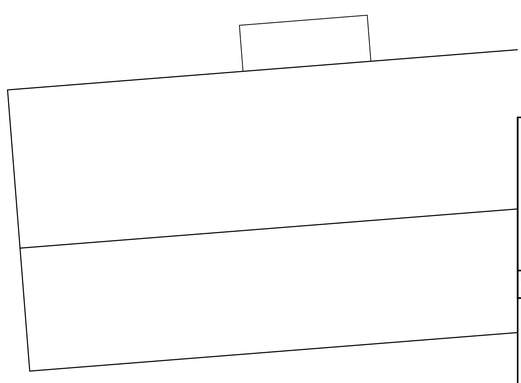

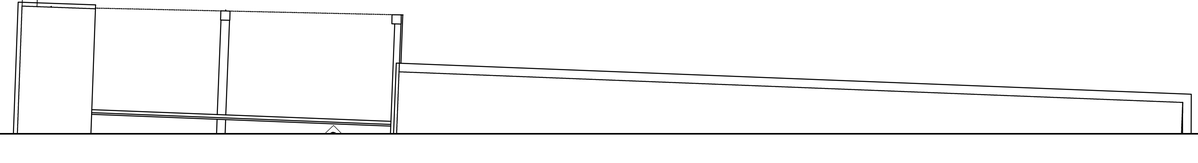

REPRODUCING THESE DRAWINGS BY PRINTING OR COPYING MAY LEAD TO ERRORS. PLEASE REFER TO SCALE BAR. DO NOT SCALE OFF THESE DRAWINGS FOR CONSTRUCTION PURPOSES. IF ANY DISCREPANCIES ARE FOUND, PLEASE CONTACT WESTERN DESIGN ARCHITECTS IMMEDIATELY.

REV.	REVISION DETAILS	BY	CKD	DATE
B	WINDOWS UPDATED	MDH	-	12.09.22
A	UPDATED	MDH	-	12.09.22

WDA
westerndesignarchitects.com
Western Design Architects
12 The Granary, Hinton Business Park, Tarrant Hinton, Dorset, DT11 8JF
T:01258 830675 E:info@westerndesign.co.uk

CLIENT
Caryn Mandabach & Ken Bolan

PROJECT
Poles Farm, Swallowcliffe

DRAWING TITLE
Farmhouse
Existing Ground Floor Plan

DRAWN BY	CHECKED BY	DATE
MDH	-	07.07.22

SCALE	JOB NO.
1:50@A1	2122150

DRAWING NO.	REVISION
03	B

PRELIMINARY

THIS DRAWING IS COPYRIGHT © Western Design Ltd 2022