scale 1:200

0 5m 10m 15m

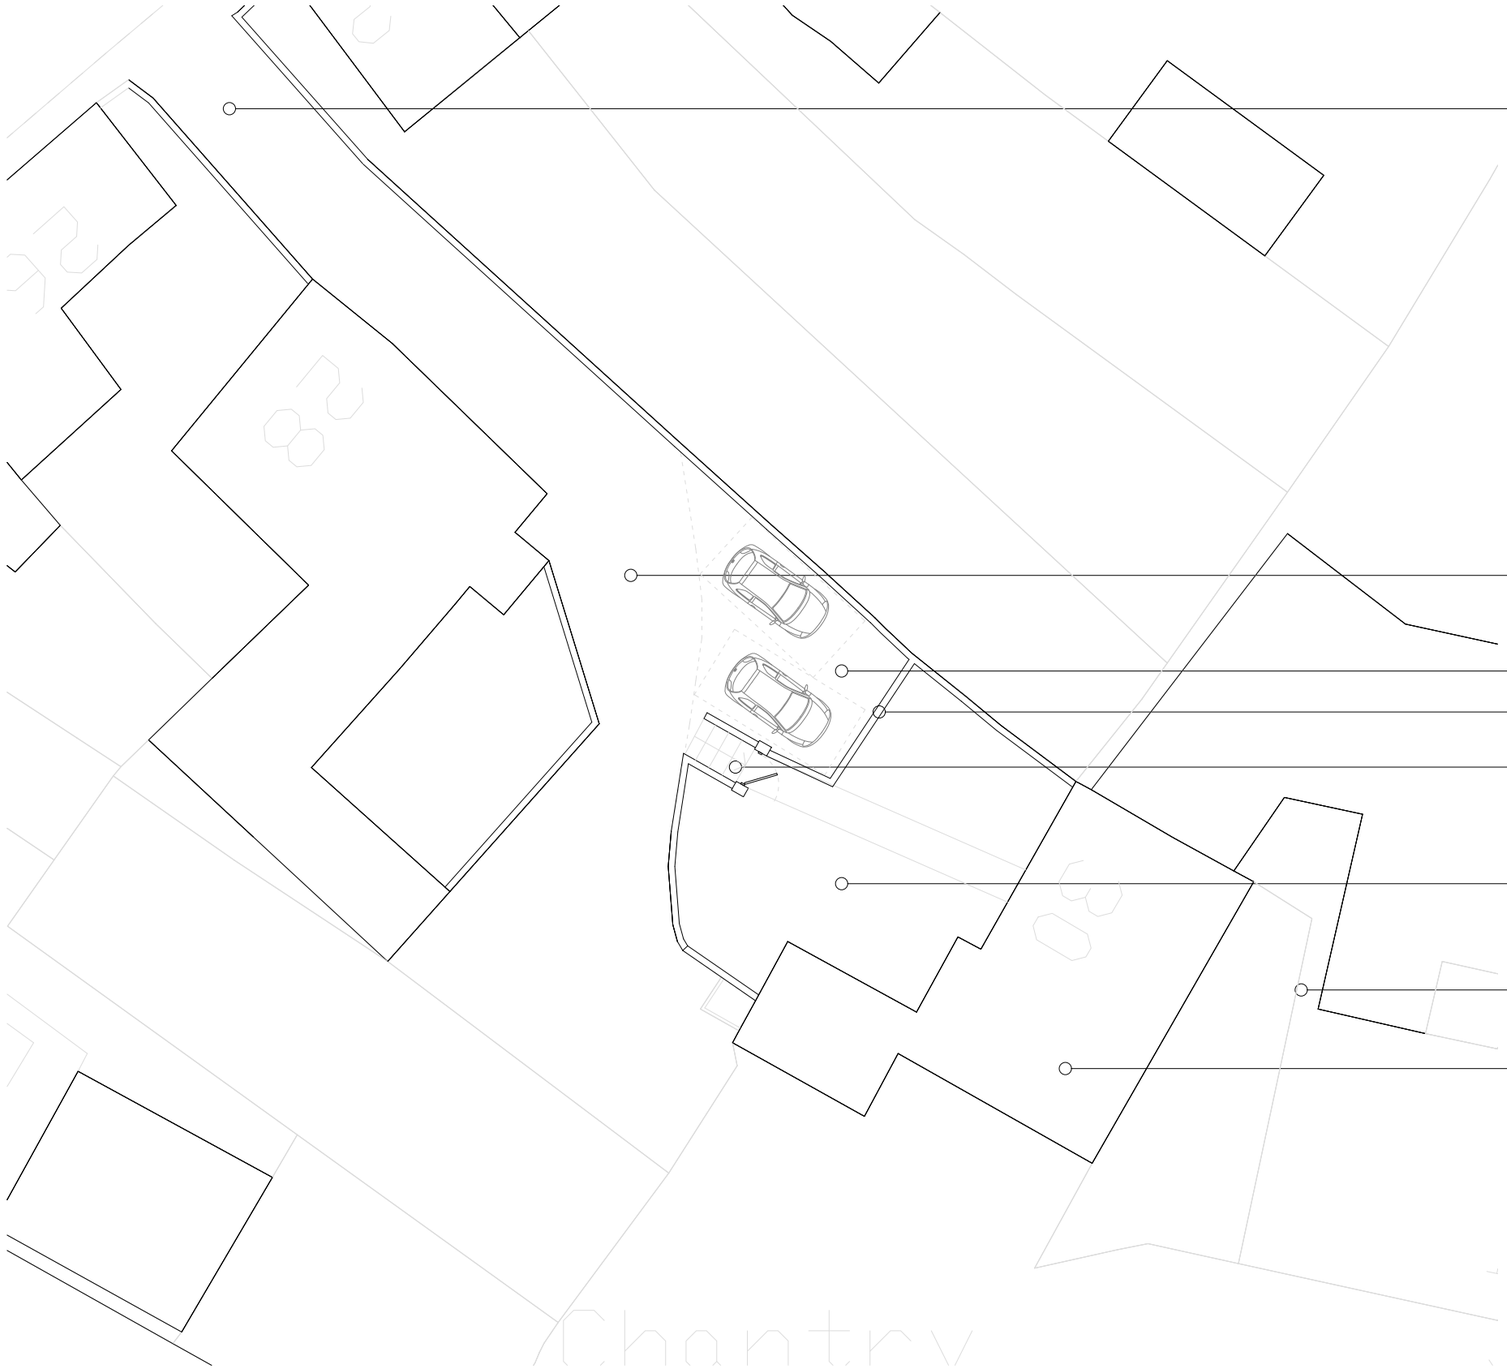

Note - All dimensions to be checked on site prior to commenecement of works

REV	DATE	DESCRIPTION	DRAWN	CHECKED
-	31/07/23	Client review	LQ	ME

BUILD ARCHITECTS

www.build-architects.co.uk

studio@build-architects.co.uk

07977 582048

- **Architecture**
- **Landscape**
- **Interiors**
- **Historic Buildings**
- **Masterplanning**

This drawing is copyright of the Architect and shall not be reproduced without permission.

Check all dimensions and report any errors, or omissions.

Responsibility for setting out rests with the contractor, all dimensions & setting out to be checked on site prior to commencement of works.

Planning

S Jones and J Phillips
CLIENT

Proposed External Works
30 Portway
Warminster
PROJECT

Block Plan
As Proposed
DRAWING

2023 / 037
PROJECT REF

PP 005 — DRAWING NO
/ — REVISION

July 2023 — DATE
1:200 @ A3 — SCALE

CM — DRAWN BY
ME — CHECKED BY