NOTES:


This drawing is copyright.

Contractors must check all dimensions on site. Only figured dimensions to be worked from and discrepancies to be reported immediately to the Architect before proceeding.


DRAINAGE KEY

Existing 100mm dia uPVC foul private drain


SCALE
m 0 1 2 3 4 5

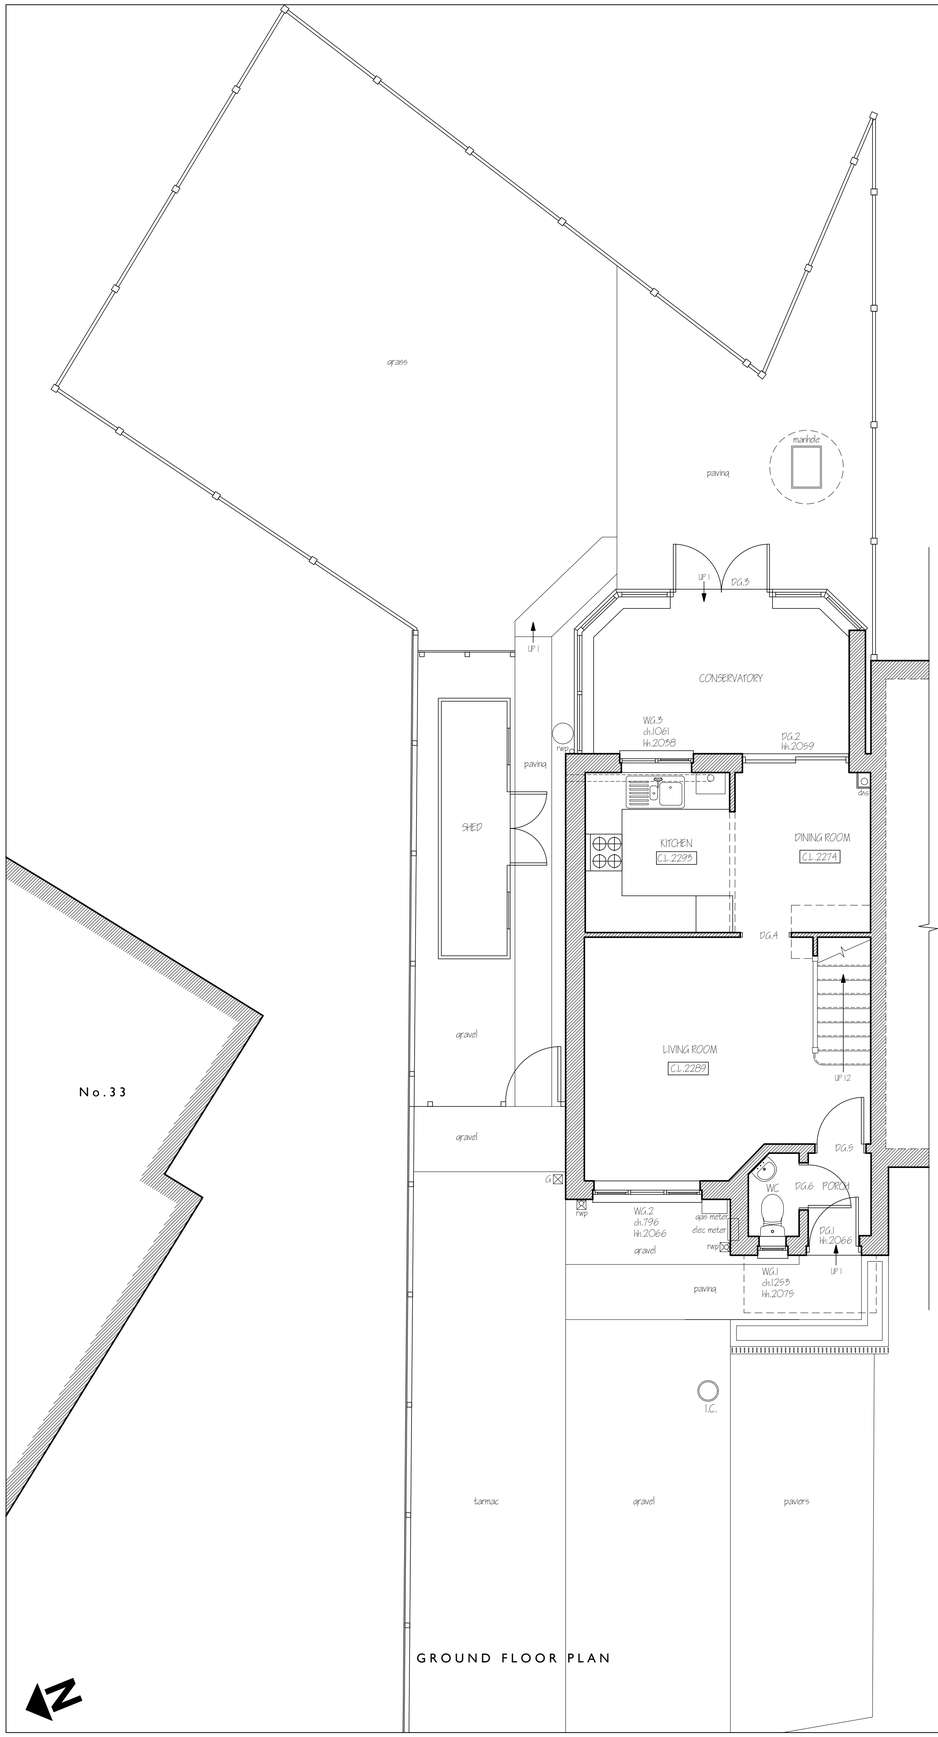

GROUND FLOOR PLAN

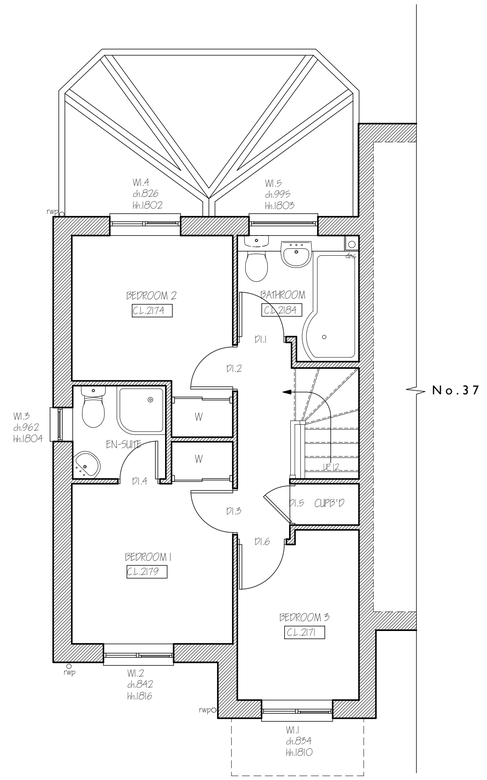

FIRST FLOOR PLAN

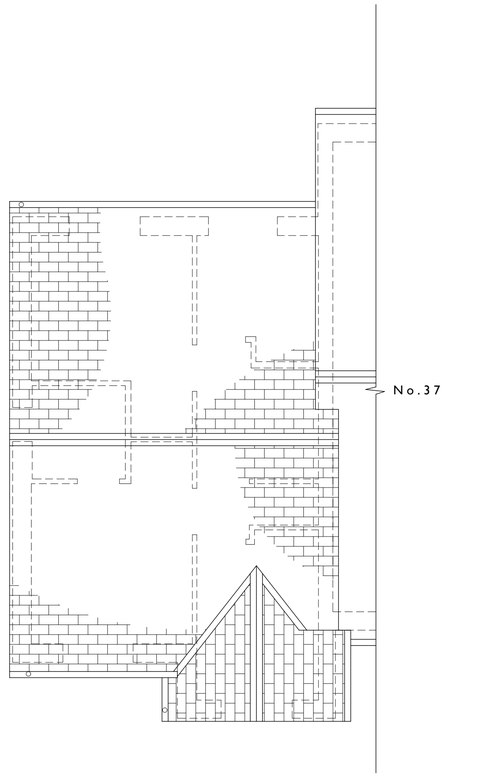

ROOF PLAN

Revision	Details of revision	Date
A		

Nigel Spragg
N S Architectural services
22 Egerton Road
Bath
Somerset
BA2 2DP
Tel/Fax (01225) 338437
e mail nigelspragg@aol.co.uk

Client: Mr & Mrs Rossiter	Drawing Title: Survey Floor Plans
Job Title: 35 Walmesley Chase Hilperton Trowbridge BA14 7HY	Scale: 1:50@A1 · Date: Sept 2023 · Drawn by: N.S.
Job No: 2316	Drawing Ref. No.: 01 · Rev.