NOTES:

This drawing is copyright.

Contractors must check all dimensions on site. Only figured dimensions to be worked from and discrepancies to be reported immediately to the Architect before proceeding.

SCALE
m 0 1 2 3 4 5




WEST ELEVATION



NORTH ELEVATION



EAST ELEVATION

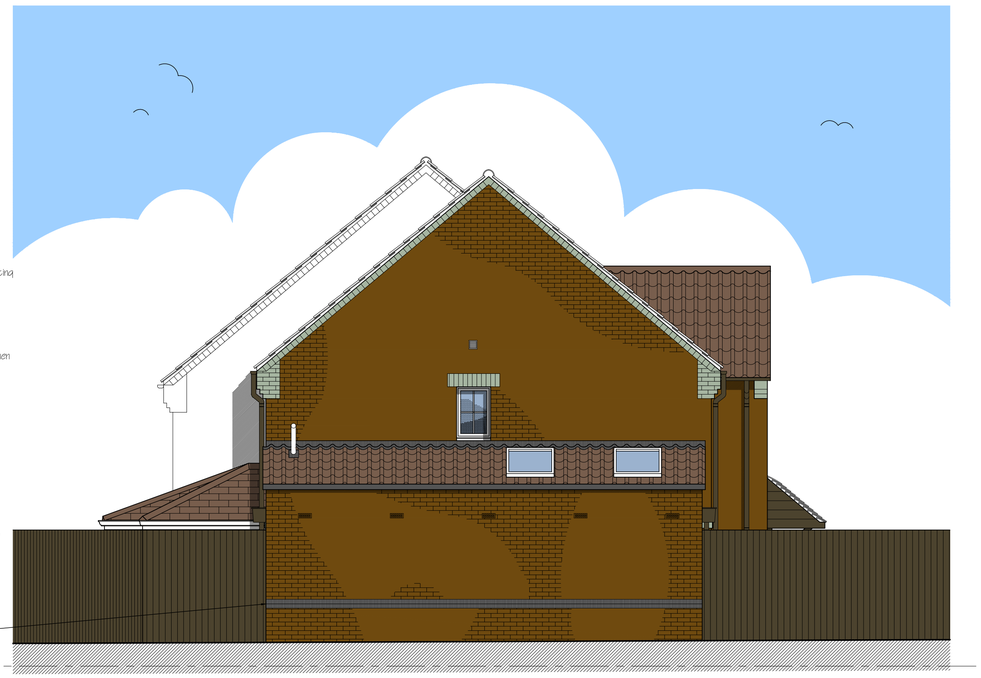

NORTH ELEVATION (from No. 33)

Revision	Details of revision	Date
A		

Nigel Spragg
N S A r c h i t e c t u r a l s e r v i c e s
22 Egerton Road
Bath
Somerset
BA2 3DP
Tel/Fax (01225) 338437
e mail nigelspragg@aol.co.uk

Client: Mr & Mrs Rossiter	Drawing Title: Proposed Elevations
Job Title: 35 Walmesley Chase Hilperton Trowbridge BA14 7HY	Scale: 1:50@A1 · Date: Sept 2023 · Drawn by: N.S.
Job No: 2316	Drawing Ref. No. 04 · Rev.