

MILKING SHED 'B'

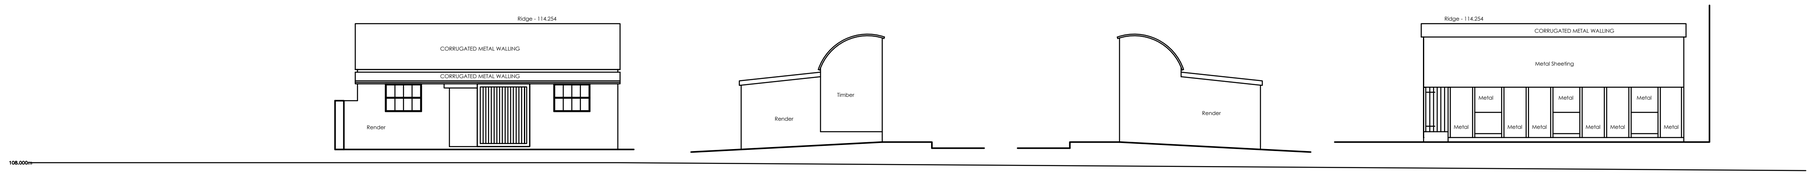


NORTH EAST ELEVATION 1:100 NORTH WEST ELEVATION 1:100 SOUTH EAST ELEVATION 1:100 SOUTH WEST ELEVATION 1:100

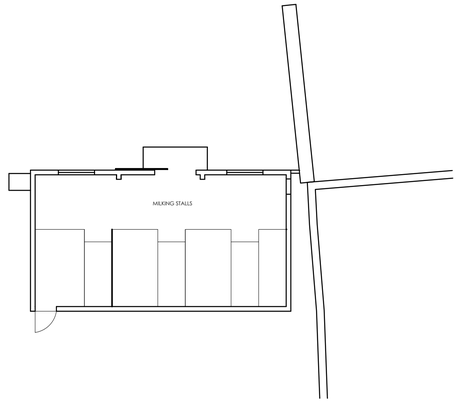


GROUND FLOOR PLAN 1:100

IMPLEMENT SHED

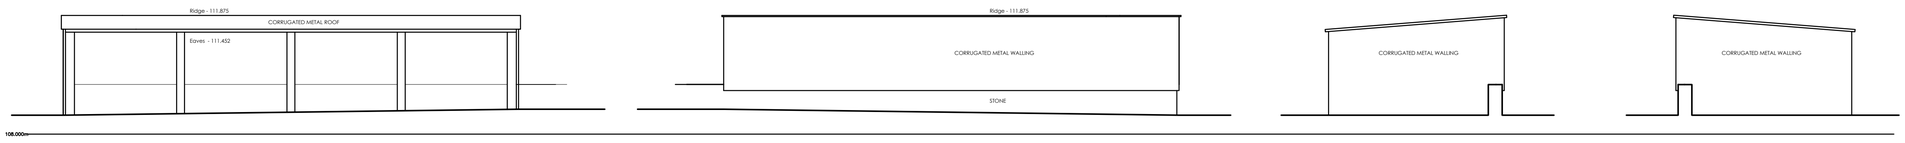

NORTH EAST ELEVATION 1:100 SOUTH WEST ELEVATION 1:100 NORTH WEST ELEVATION 1:100 SOUTH EAST ELEVATION 1:100

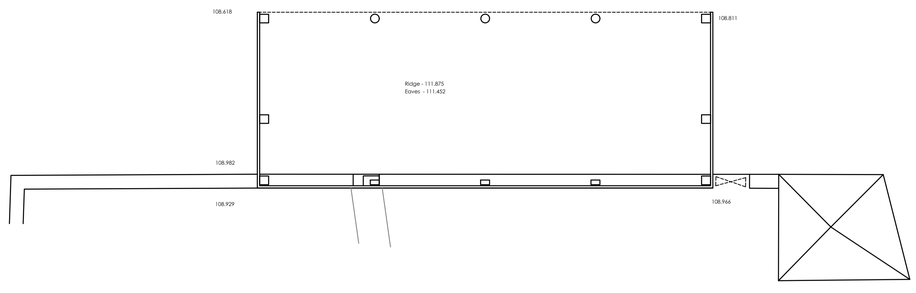

GROUND FLOOR PLAN 1:100

DESIGNERS RISK ASSESSMENT-
HEALTH AND SAFETY
THE CONSTRUCTION (DESIGN AND MANAGEMENT) REGULATIONS 2015

For significant hazards specific to the project please refer to Drawing CDM01 where appropriate

NOTES PLANNING

1. Planning drawings are only to be used for planning purposes & no reliance on compliance with Building regulations should be assumed.

REV.	REVISION DETAILS	BY	CKD	DATE
-	-	-	-	-

WDA
westerndesignarchitects.com
Western Design Architects
12 The Granary, Hinton Business Park, Tarrant Hinton, Dorset, DT11 8JF
T:01258 830675 E:info@westerndesign.co.uk

CLIENT
Caryn Mandabach & Ken Bolan

PROJECT
Poles Farm, Swallowcliffe

DRAWING TITLE
Milking Shed (5) and Implement Shed (8)
Existing Plan and Elevations

DRAWN BY	CHECKED BY	DATE
MDH	-	10.01.23
SCALE		JOB NO.
1:100@A1		2122150
DRAWING NO.		REVISION
NH13		-

PLANNING

THIS DRAWING IS COPYRIGHT © Western Design Ltd 2022

REPRODUCING THESE DRAWINGS BY PRINTING OR COPYING MAY LEAD TO ERRORS, PLEASE REFER TO SCALE BAR. DO NOT SCALE OFF THESE DRAWINGS FOR CONSTRUCTION PURPOSES. IF ANY DISCREPANCIES ARE FOUND, PLEASE CONTACT WESTERN DESIGN ARCHITECTS IMMEDIATELY.