43.6 m2 gross internal area of
proposed extension

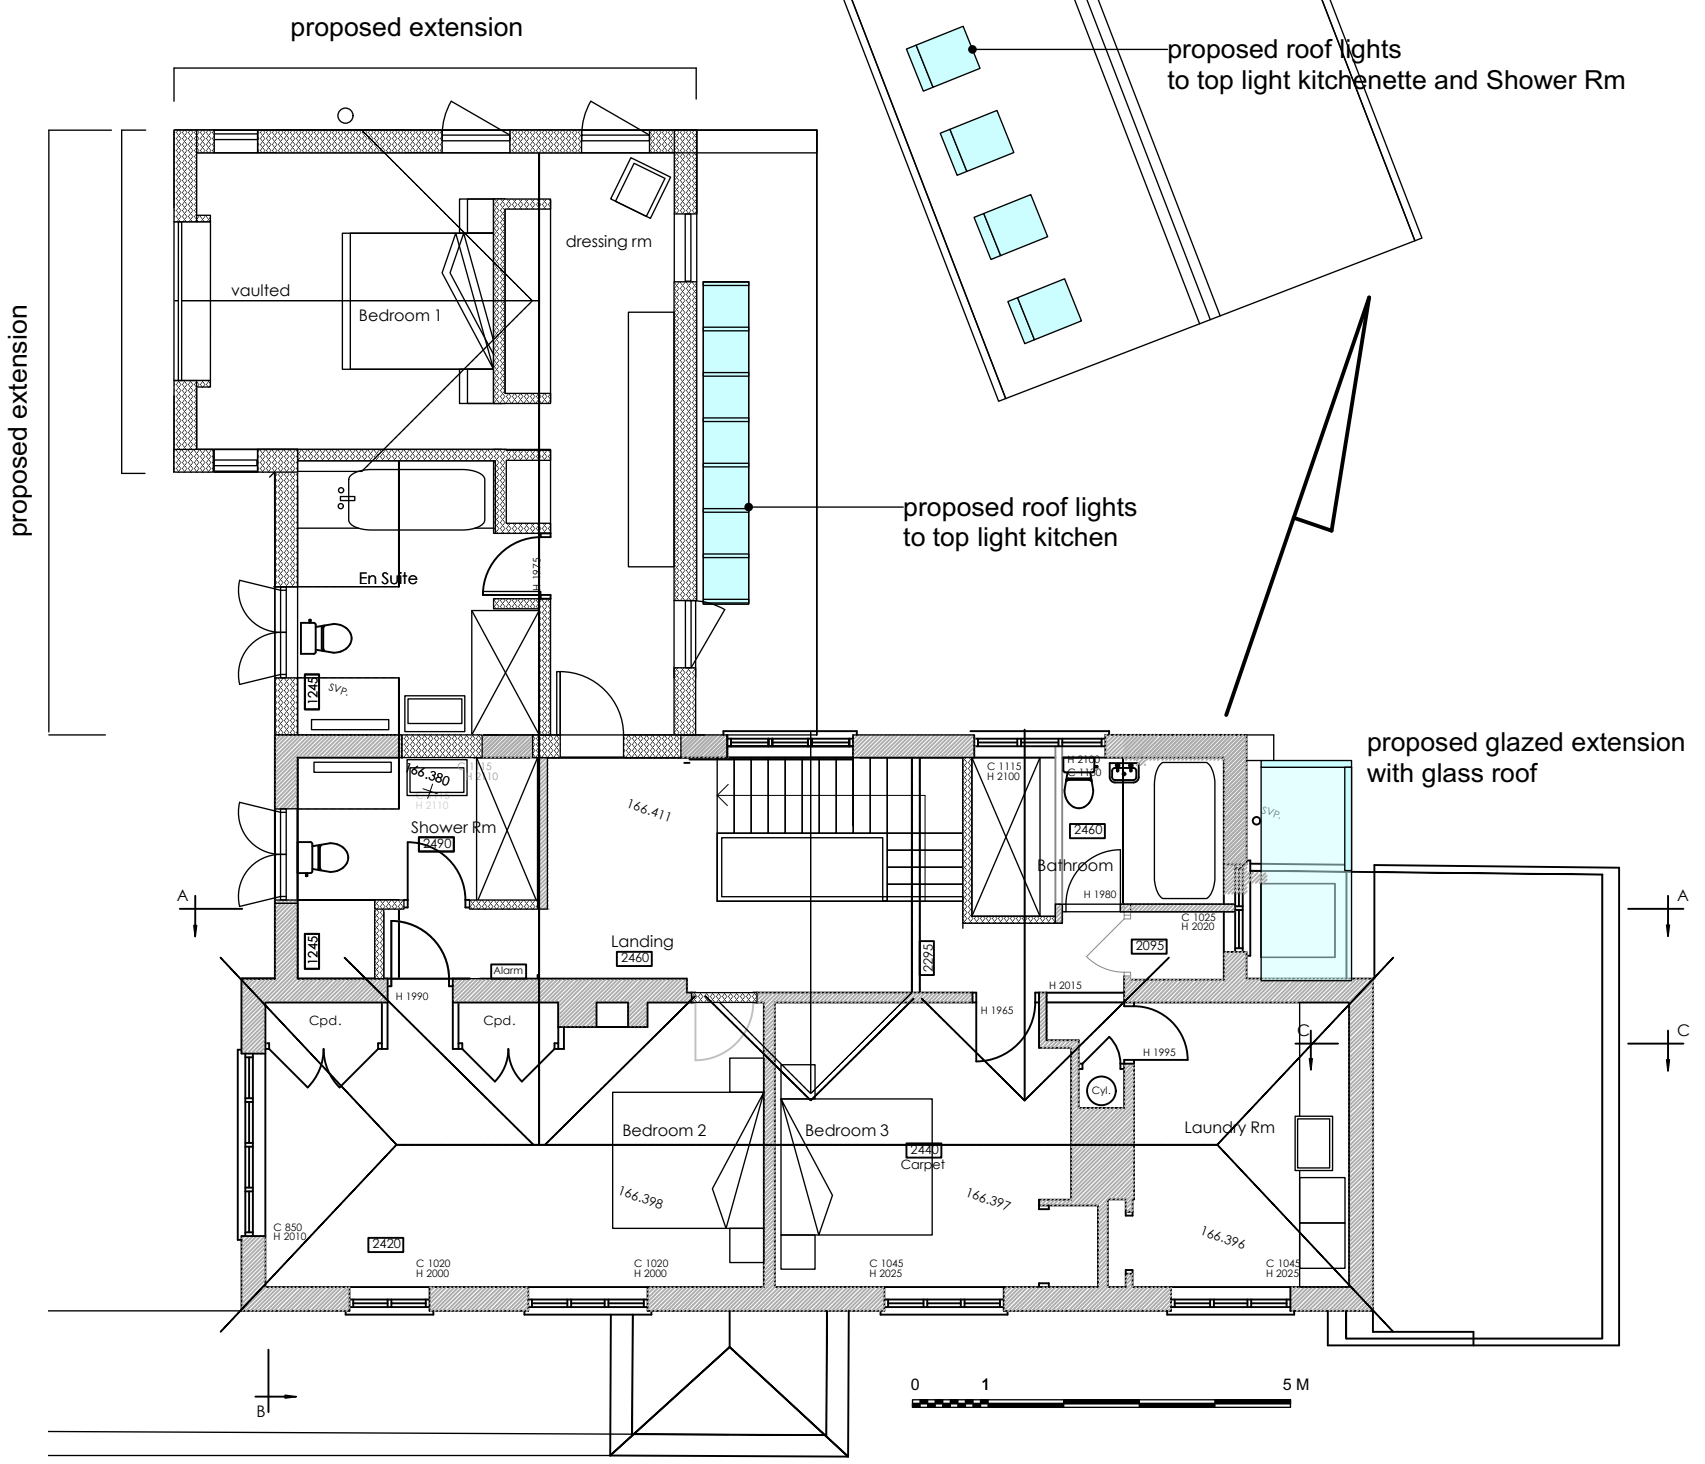

COMPARELLI ARCHITECT John@comparelli.com comparelli.com 07932 025 040

Proposed 1st FL

The Look Out, Underhill
1:100 scale @ A3
05.09.2023