

South Elevations Proposed

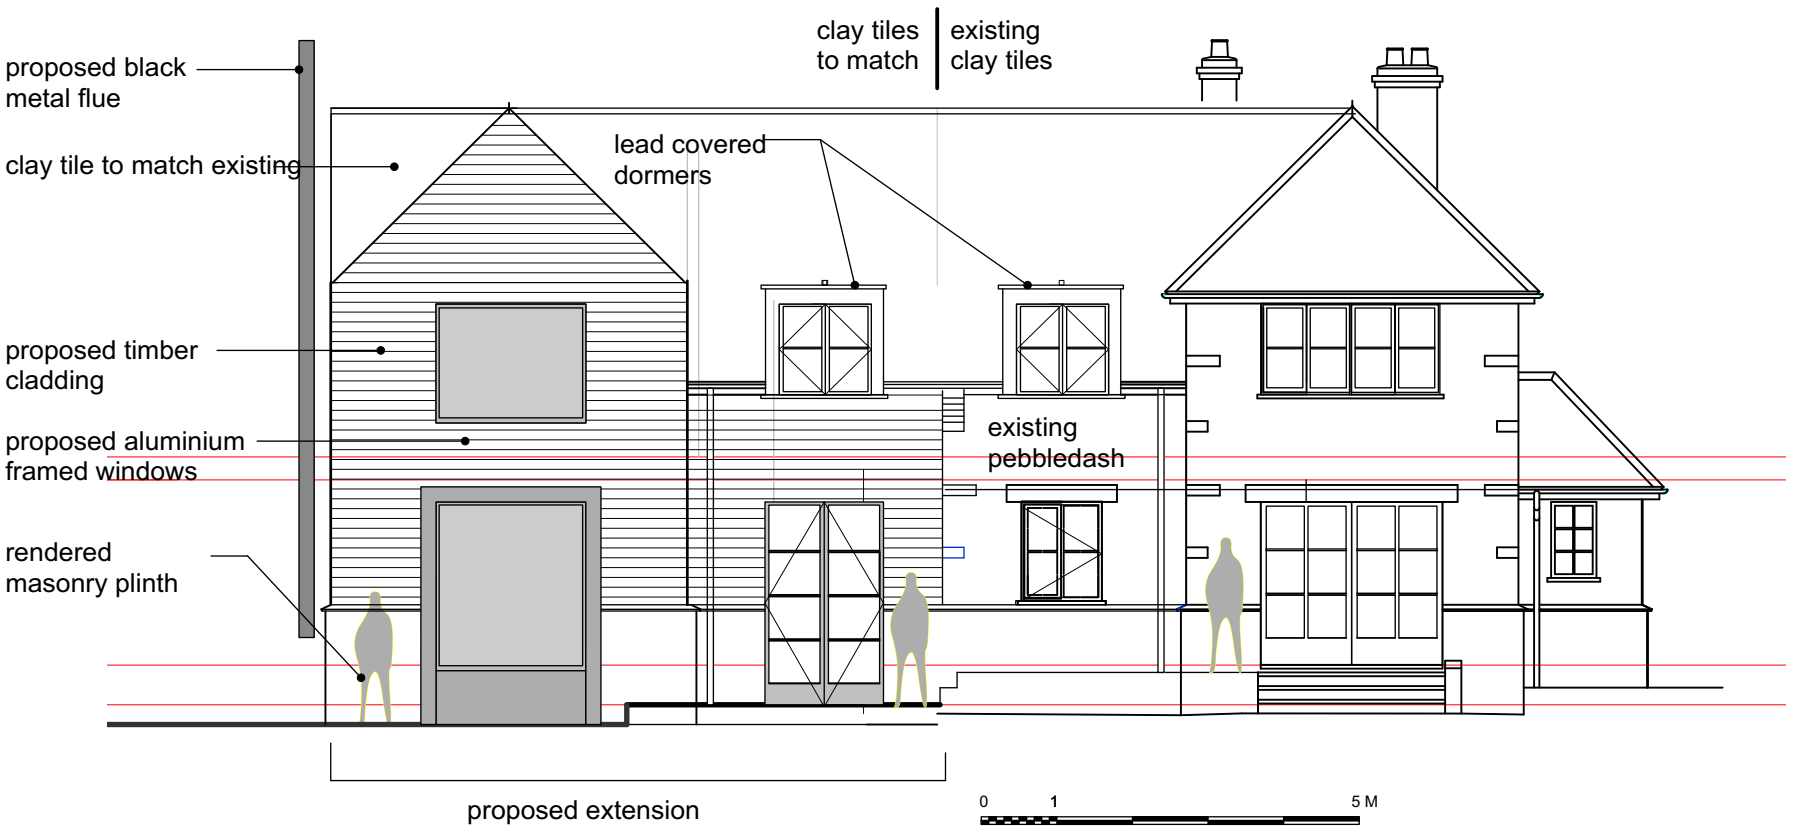

West Elevation Proposed

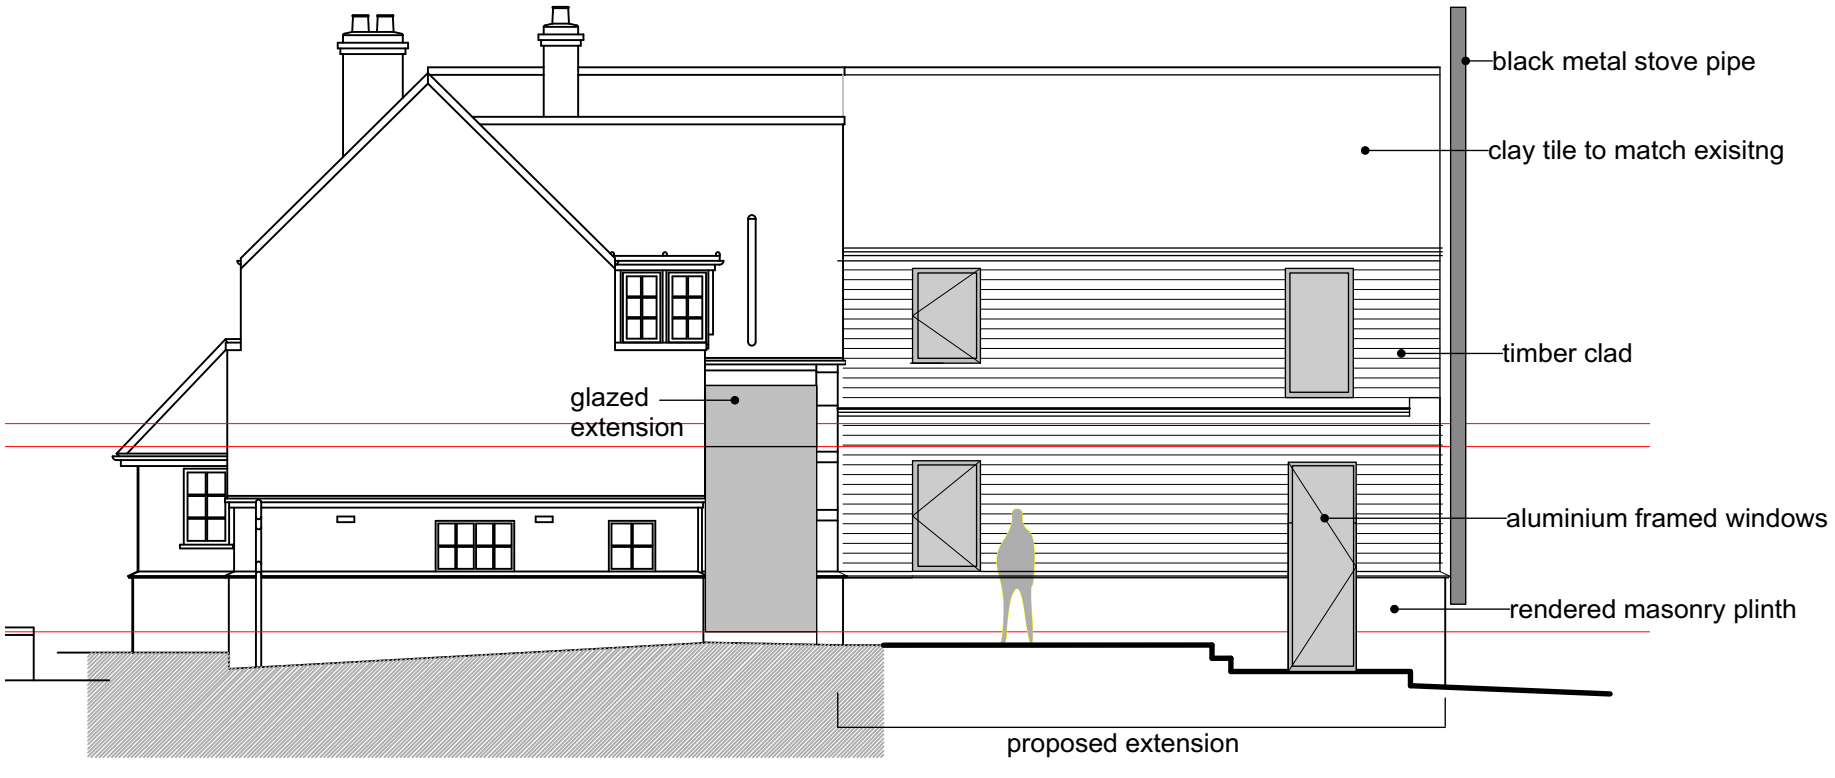

East Elevation Proposed

South, West and East Elevations Proposed

The Look Out, Underhill
1:100 scale @ A3
05.09.2023

COMPARELLI ARCHITECT John@comparelli.com comparelli.com 07932 025 040