



NORTHERN ELEVATION

Scale 1:100

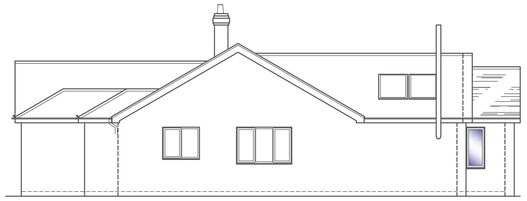


WESTERN ELEVATION

Scale 1:100

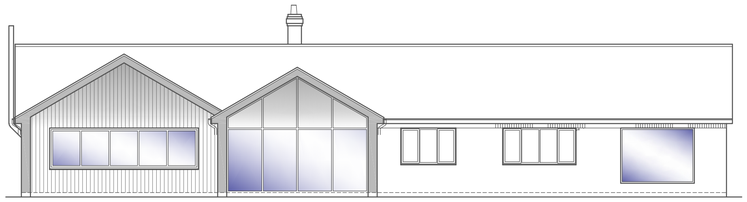


SOUTHERN ELEVATION

Scale 1:100

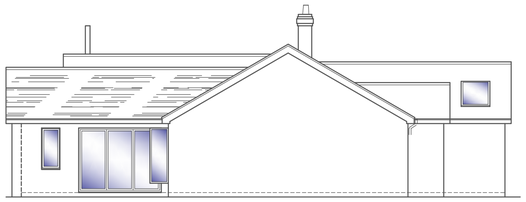


EASTERN ELEVATION

Scale 1:100

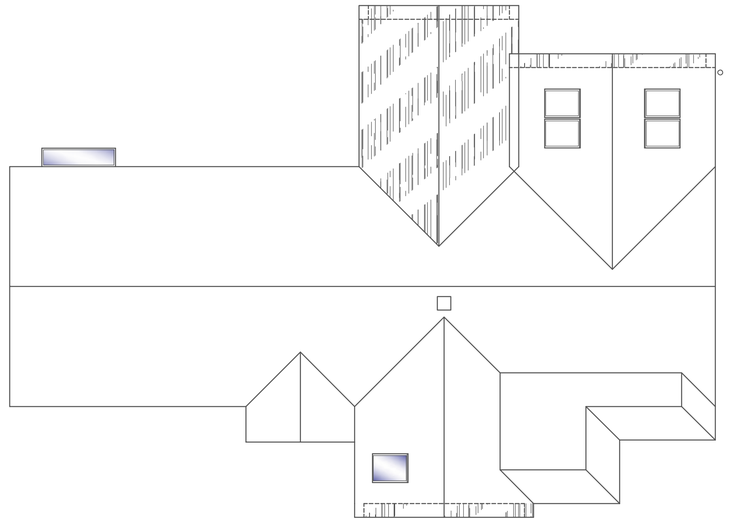

ROOF PLAN

Scale 1:100

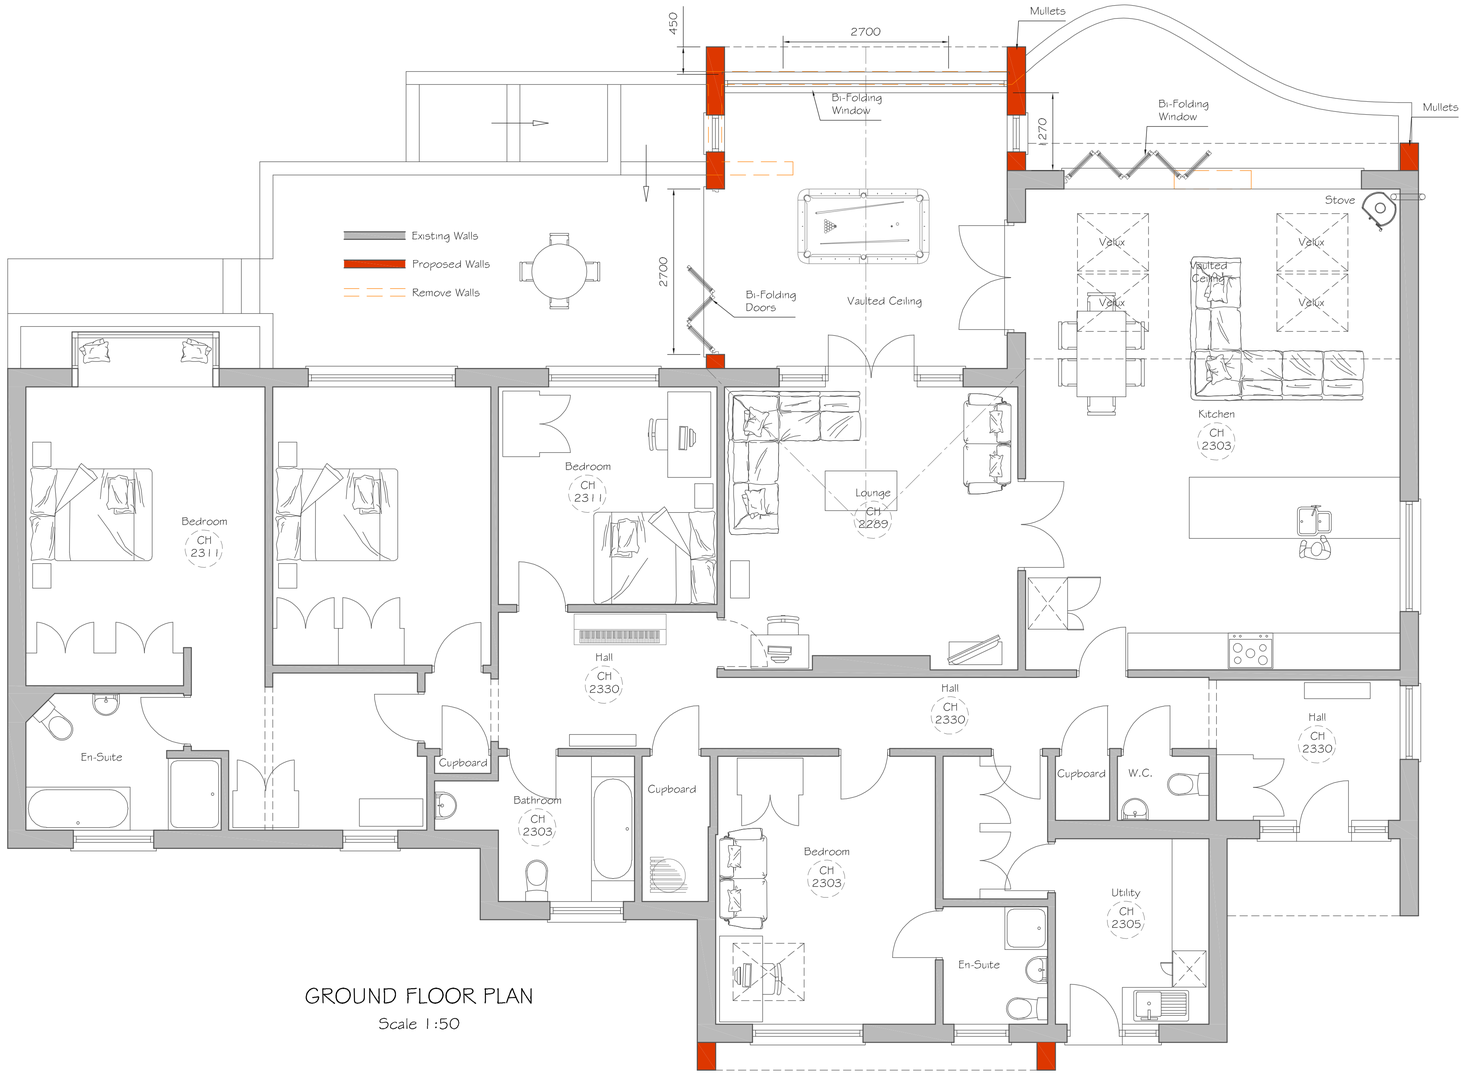

GROUND FLOOR PLAN

Scale 1:50



1. Timber Cladding



2. Bi-Folding Windows



3. Hardwood Door



BLOCK PLAN

Scale 1:500

1:50 [m]
0 0.5 1.0 1.5 2.0 2.5

1:100 [m]
0 1 2 3 4 5

1:500 [m]
0 5 10 15 20 25

1:1250 [m]
0 20 40 60

Alex Dawson
www.addraughting.co.uk
alex@addraughting.co.uk
01672 511412
07791 341698

59 Barrow Close
Marlborough
Wiltshire
SN8 2BE

AD DRAUGHTING
ARCHITECTURAL SERVICES

Client

MR & MRS CUTHBERT

Job Title

EXTENSION AT:
ORCHARD COTTAGE,
CHAPEL LANE,
RAMSBURY,
WILTSHIRE,
SN8 2PQ.

Drawing Title

PROPOSED ELEVATIONS AND PLANS

Scale AS SHOWN

Date 04/09/2023 Drawn AD

Drawing No. 1354-02 Rev B

841 x 594 A1