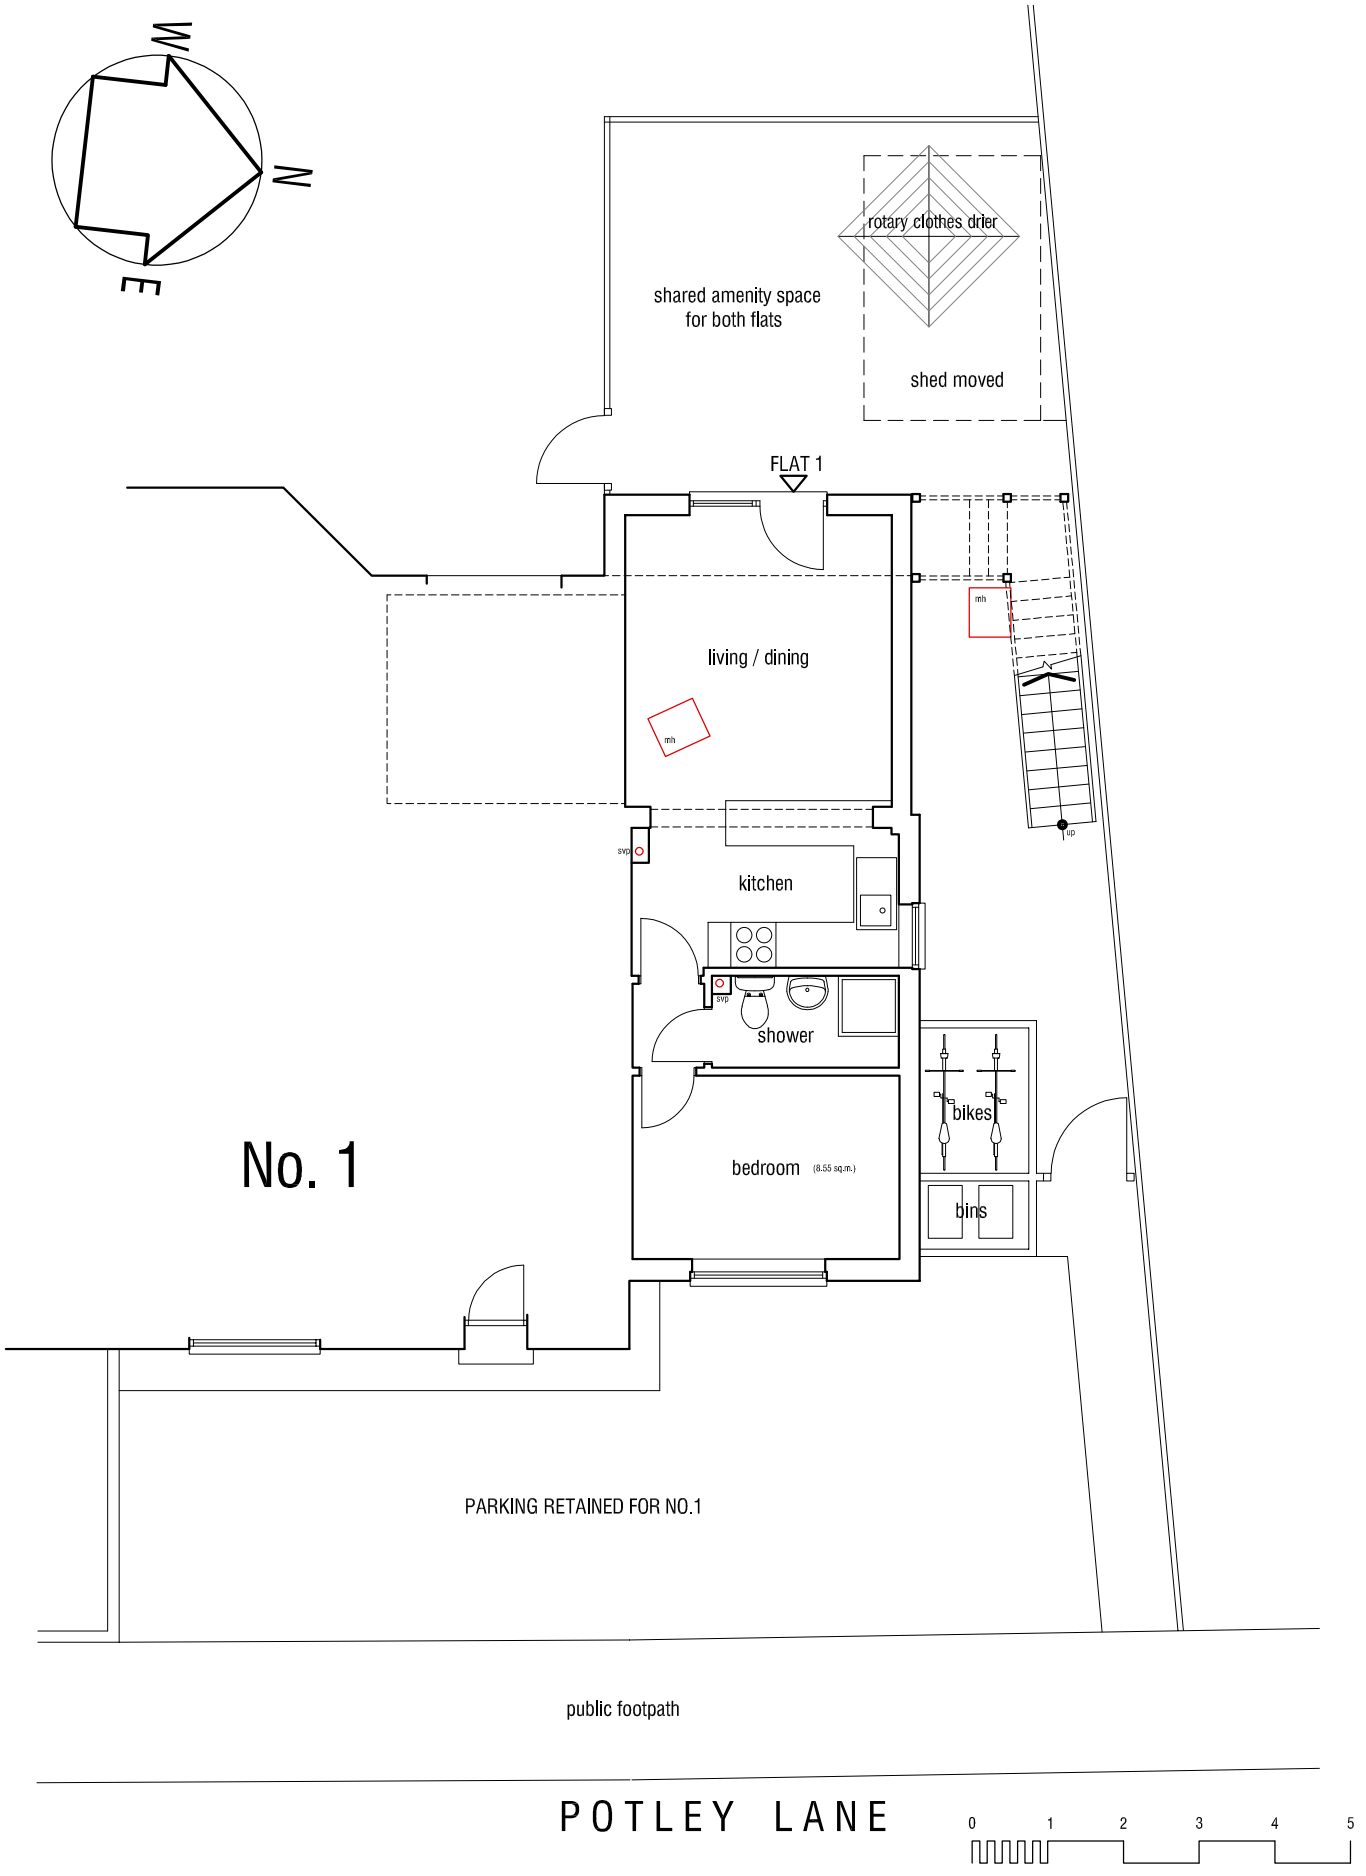

Brian Kirby

9, PIPSMORE ROAD,
CHIPPENHAM,
WILTS. SN14 OLB.
01249 660252

DIPL.INT.DESIGN.
ARCHITECTURAL
DESIGN

PROJECT.
1, POTLEY LANE
CORSHAM
SCALE.
1:100 @ A4

DRAWING.
SITE PLAN
PROPOSED
DRAWN.
B.K.

DRAWING NUMBER.
1031:P:06
DATE.
AUGUST 2023