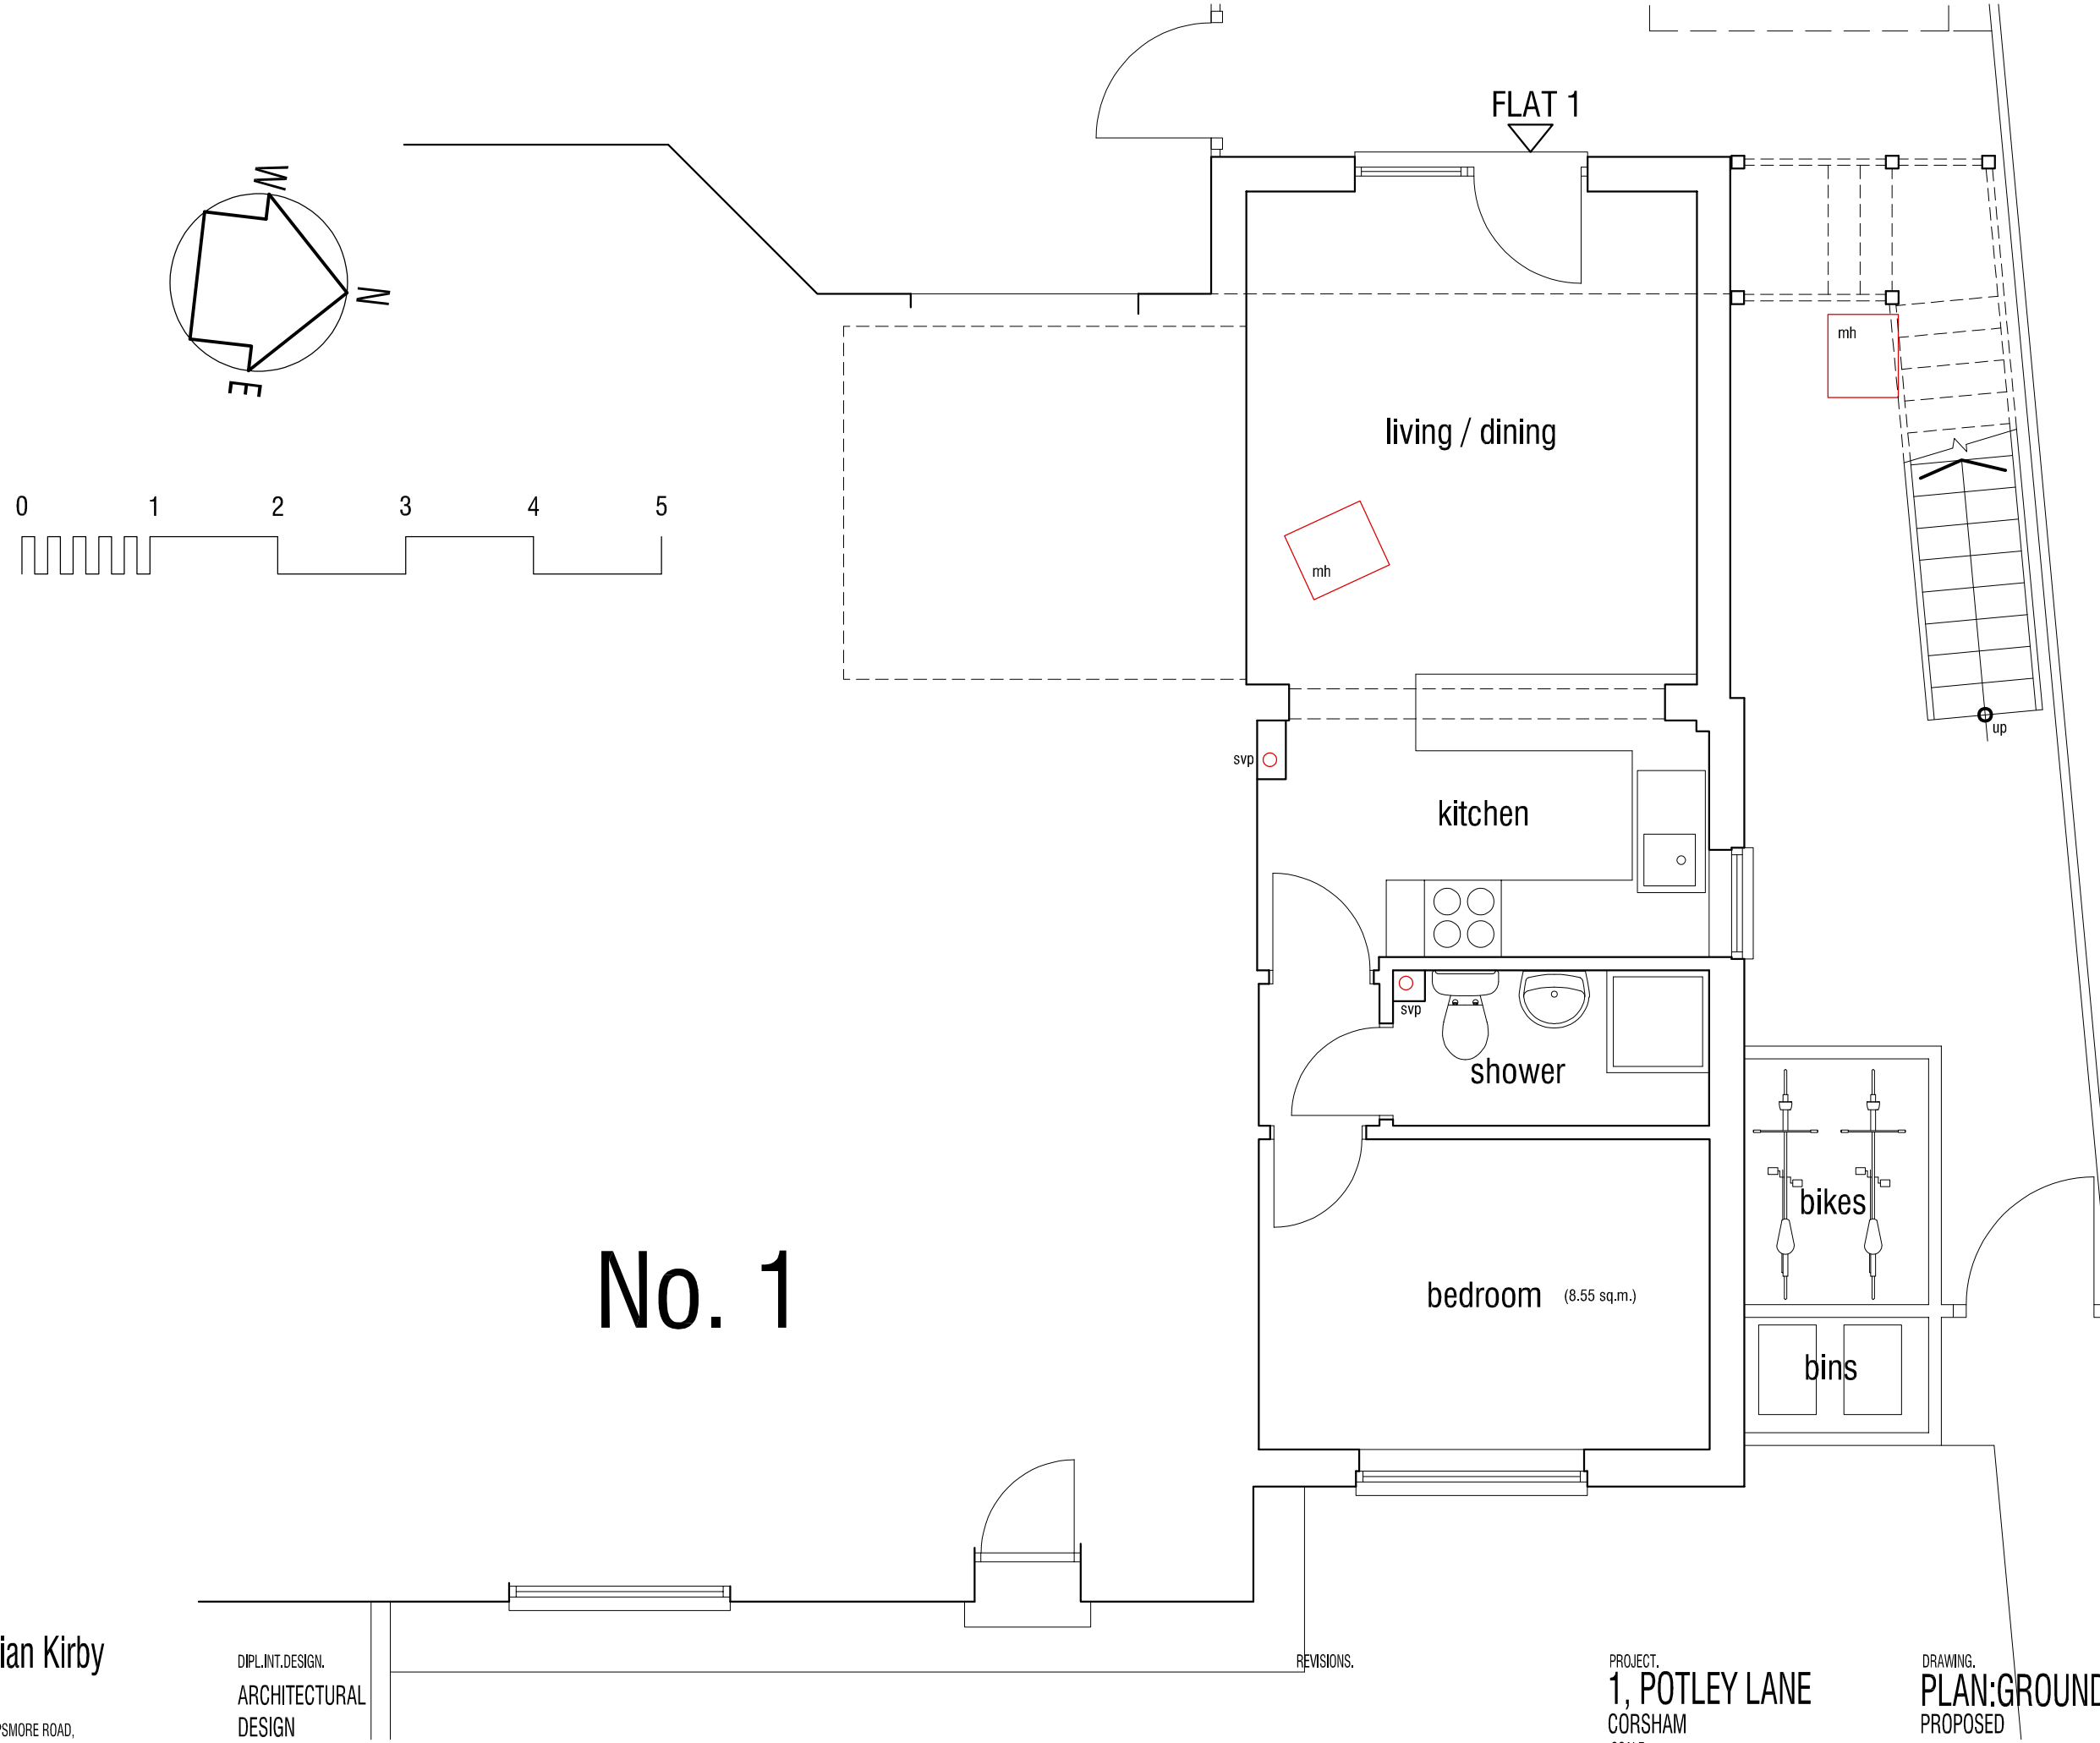

No. 1

Brian Kirby

9, PIPSMORE ROAD,
CHIPPENHAM,
WILTS. SN14 OLB.
01249 660252

DIPL.INT.DESIGN.
ARCHITECTURAL
DESIGN

REVISIONS.

PROJECT.
1, POTLEY LANE
CORSHAM
SCALE.
1:50 @ A3

DRAWING.
PLAN:GROUND
PROPOSED
DRAWN.
B.K.

DRAWING NUMBER.
1031:P:07
DATE.
AUGUST 2023