scale 1:200

0 5m 10m 15m

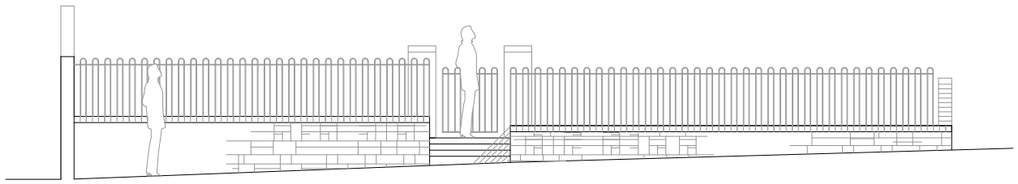

Elevation
As Existing

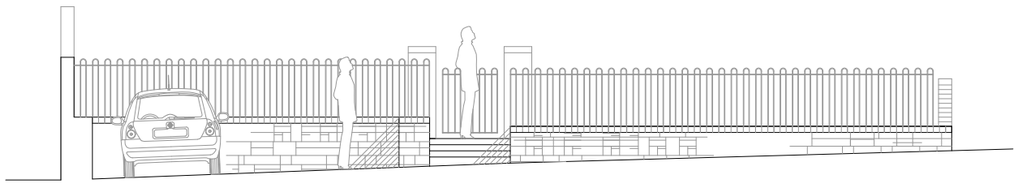

Elevation
As Proposed

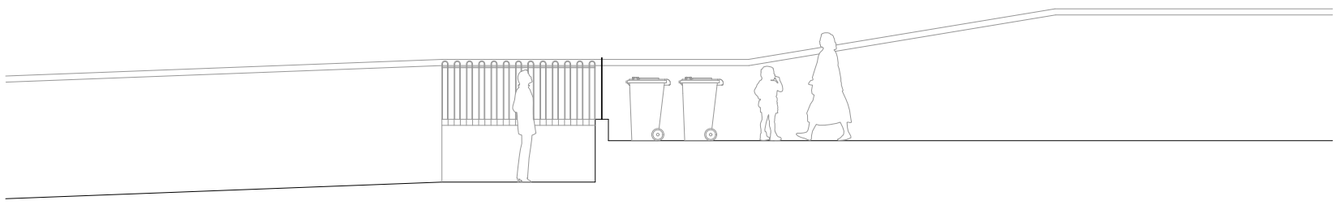

Typical Section
As Existing

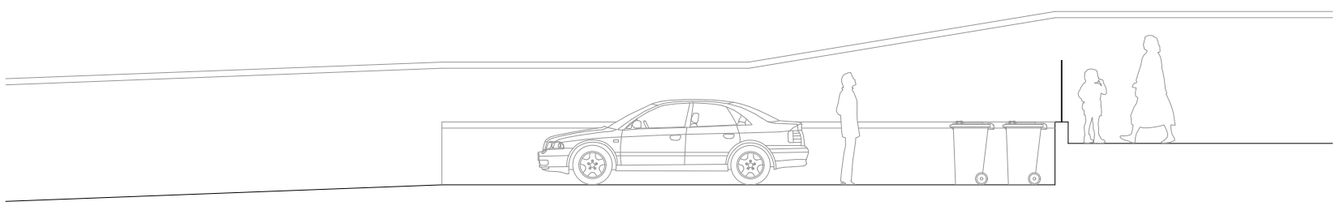

Typical Section
As Proposed

Note - All dimensions to be checked on site prior to commenecement of works

REV	DATE	DESCRIPTION	DRAWN	CHECKED
.	31/07/23	Client review	LQ	ME

BUILD ARCHITECTS

www.build-architects.co.uk

studio@build-architects.co.uk

07977 582048

- **Architecture**
- **Landscape**
- **Interiors**
- **Historic Buildings**
- **Masterplanning**

This drawing is copyright of the Architect and shall not be reproduced without permission.

Check all dimensions and report any errors, or omissions.

Responsibility for setting out rests with the contractor, all dimensions & setting out to be checked on site prior to commencement of works.

Planning

Mr Philips

Proposed External Works
30 Portway
Warminster

Elevation & Typical Section
As Existing / As Proposed

2023 / 037

PP 010 /

July 2023 1:100 @ A3

ME ME