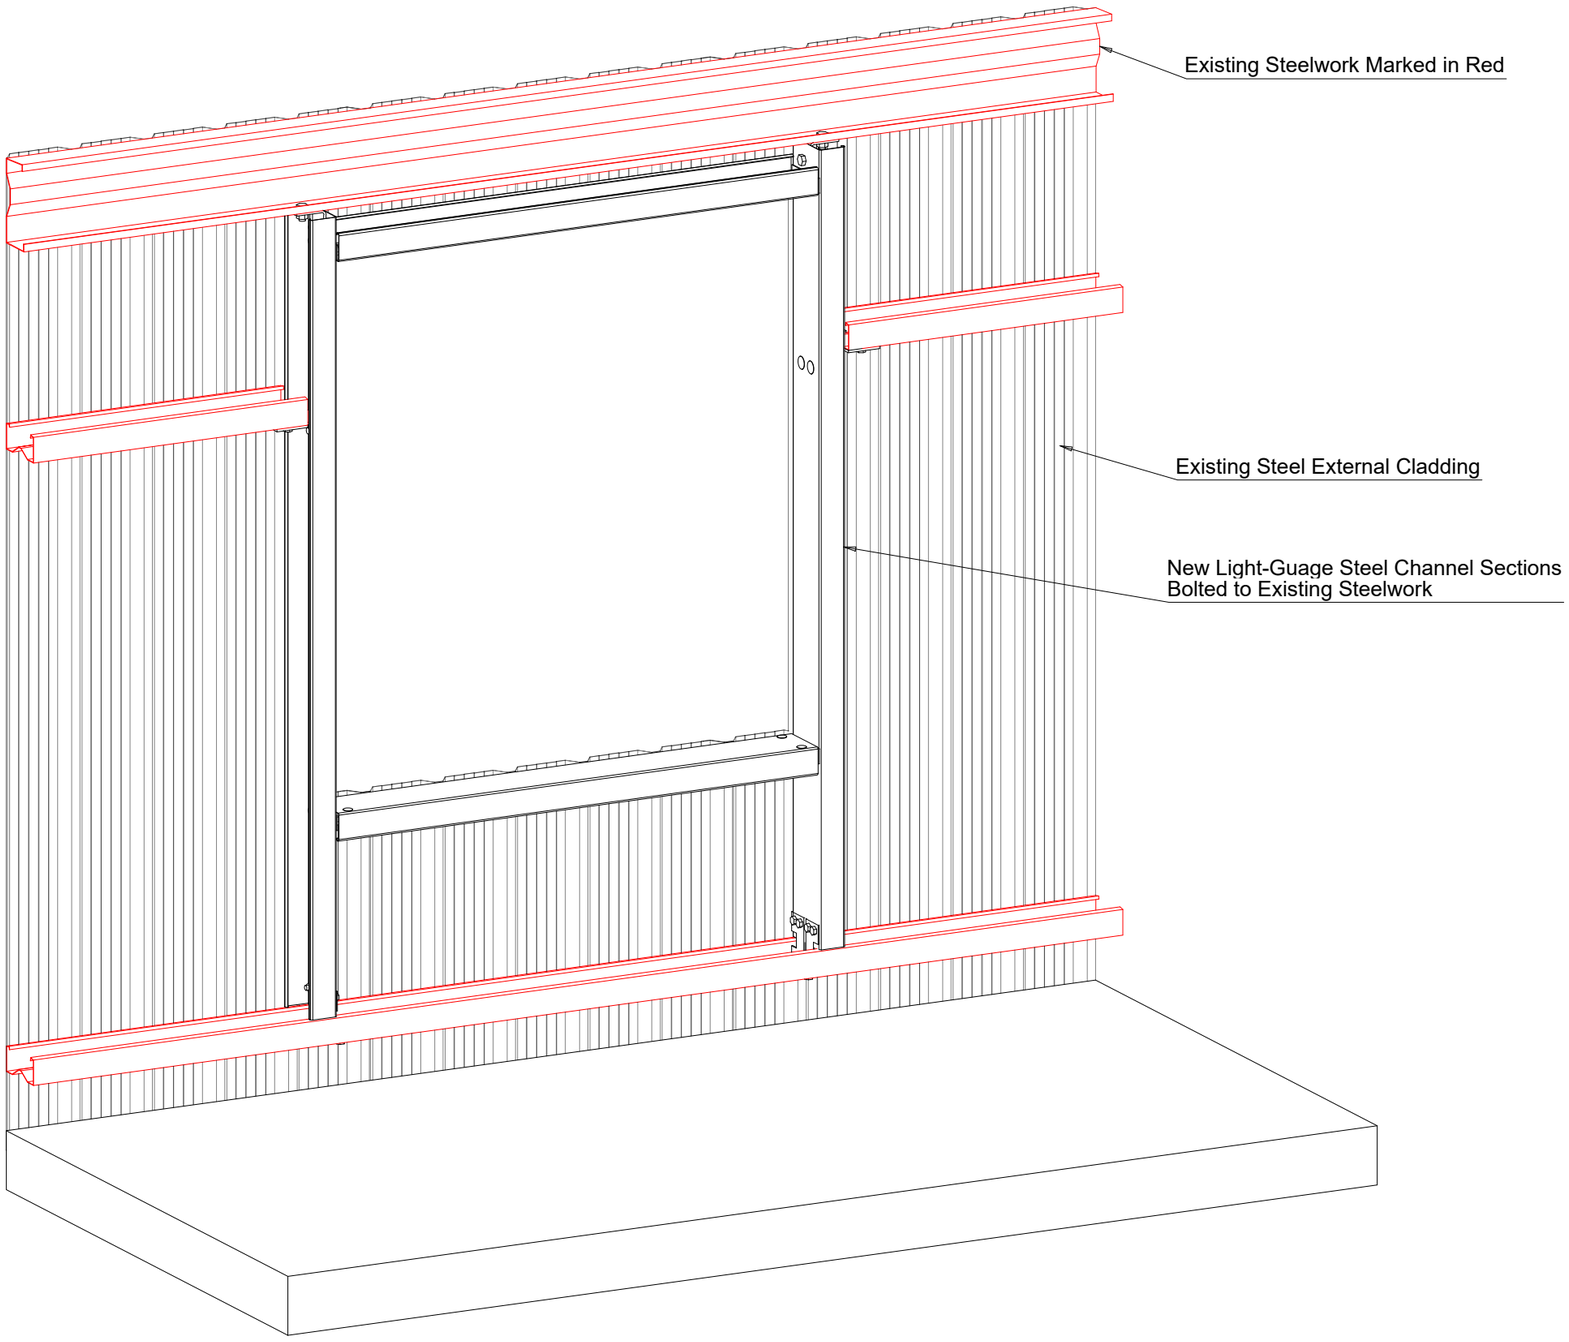


3D View

General Notes

1. This drawing must not be scaled.

Index	Date	Description

REVISIONS

HAINES
Construction (Southern) Ltd.
Beversbrook, Calne, Wiltshire, SN11 8RX
Telephone: 01249 819103 Email: info@hainesconstruction.co.uk

CLIENT
Richard Collins

PROJECT
Barn Conversion

DRAWING TITLE
Formation of Window Aperture

DRAWN BY	CHECKED BY	DATE	SCALE
J.G.S.		07/09/2023	N.T.S.

PROJECT No.	DRAWING No.	REV
JS-171	[S] - 1	-