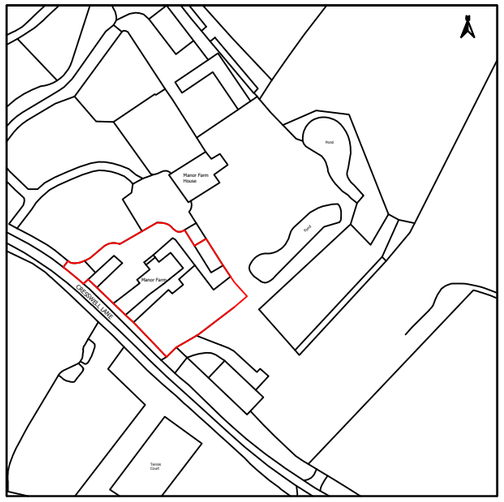

Site Location Plan 1:2500

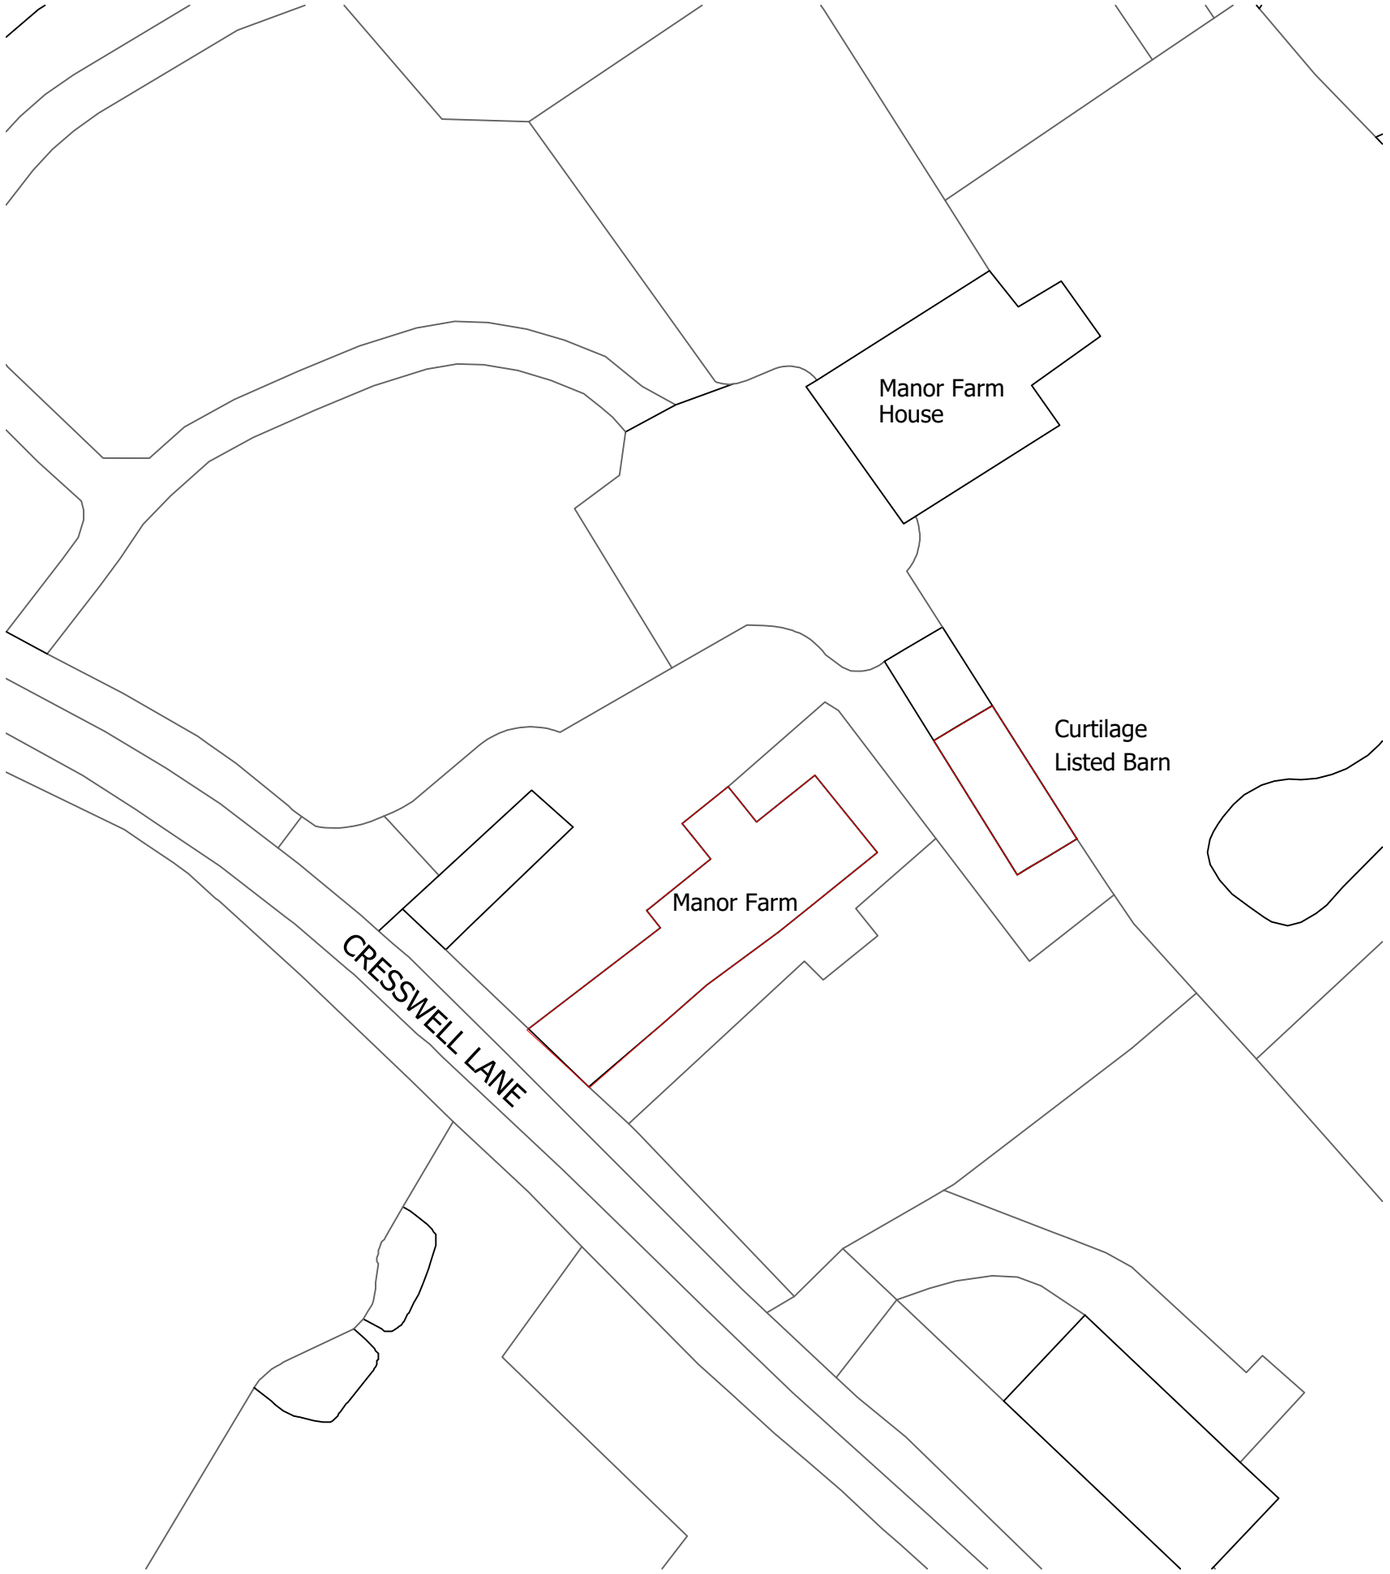

Block Plan 1:500

EVANS PLANNING & DESIGN
Hilary Evans
BSc(Hons), DIP Town Planning, MRTPI
BA(Hons) Architectural Technology
planninganddesign@netevans.com
07866 534501

Project:
Deathwatch Beetle Treatment of Listed and Curtilage Listed Structures
Manor Farm, Cresswell Lane, Lea SN16 9PE

Title:
Site Location and Block Plan

Scale: 1:2500&1:500@A3	Project No: 23020
Drawing No: 23020/01	Status: Planning
Revision: A	Date: 10/09/2023

Scale Bar:
0 1 10 15 20 25