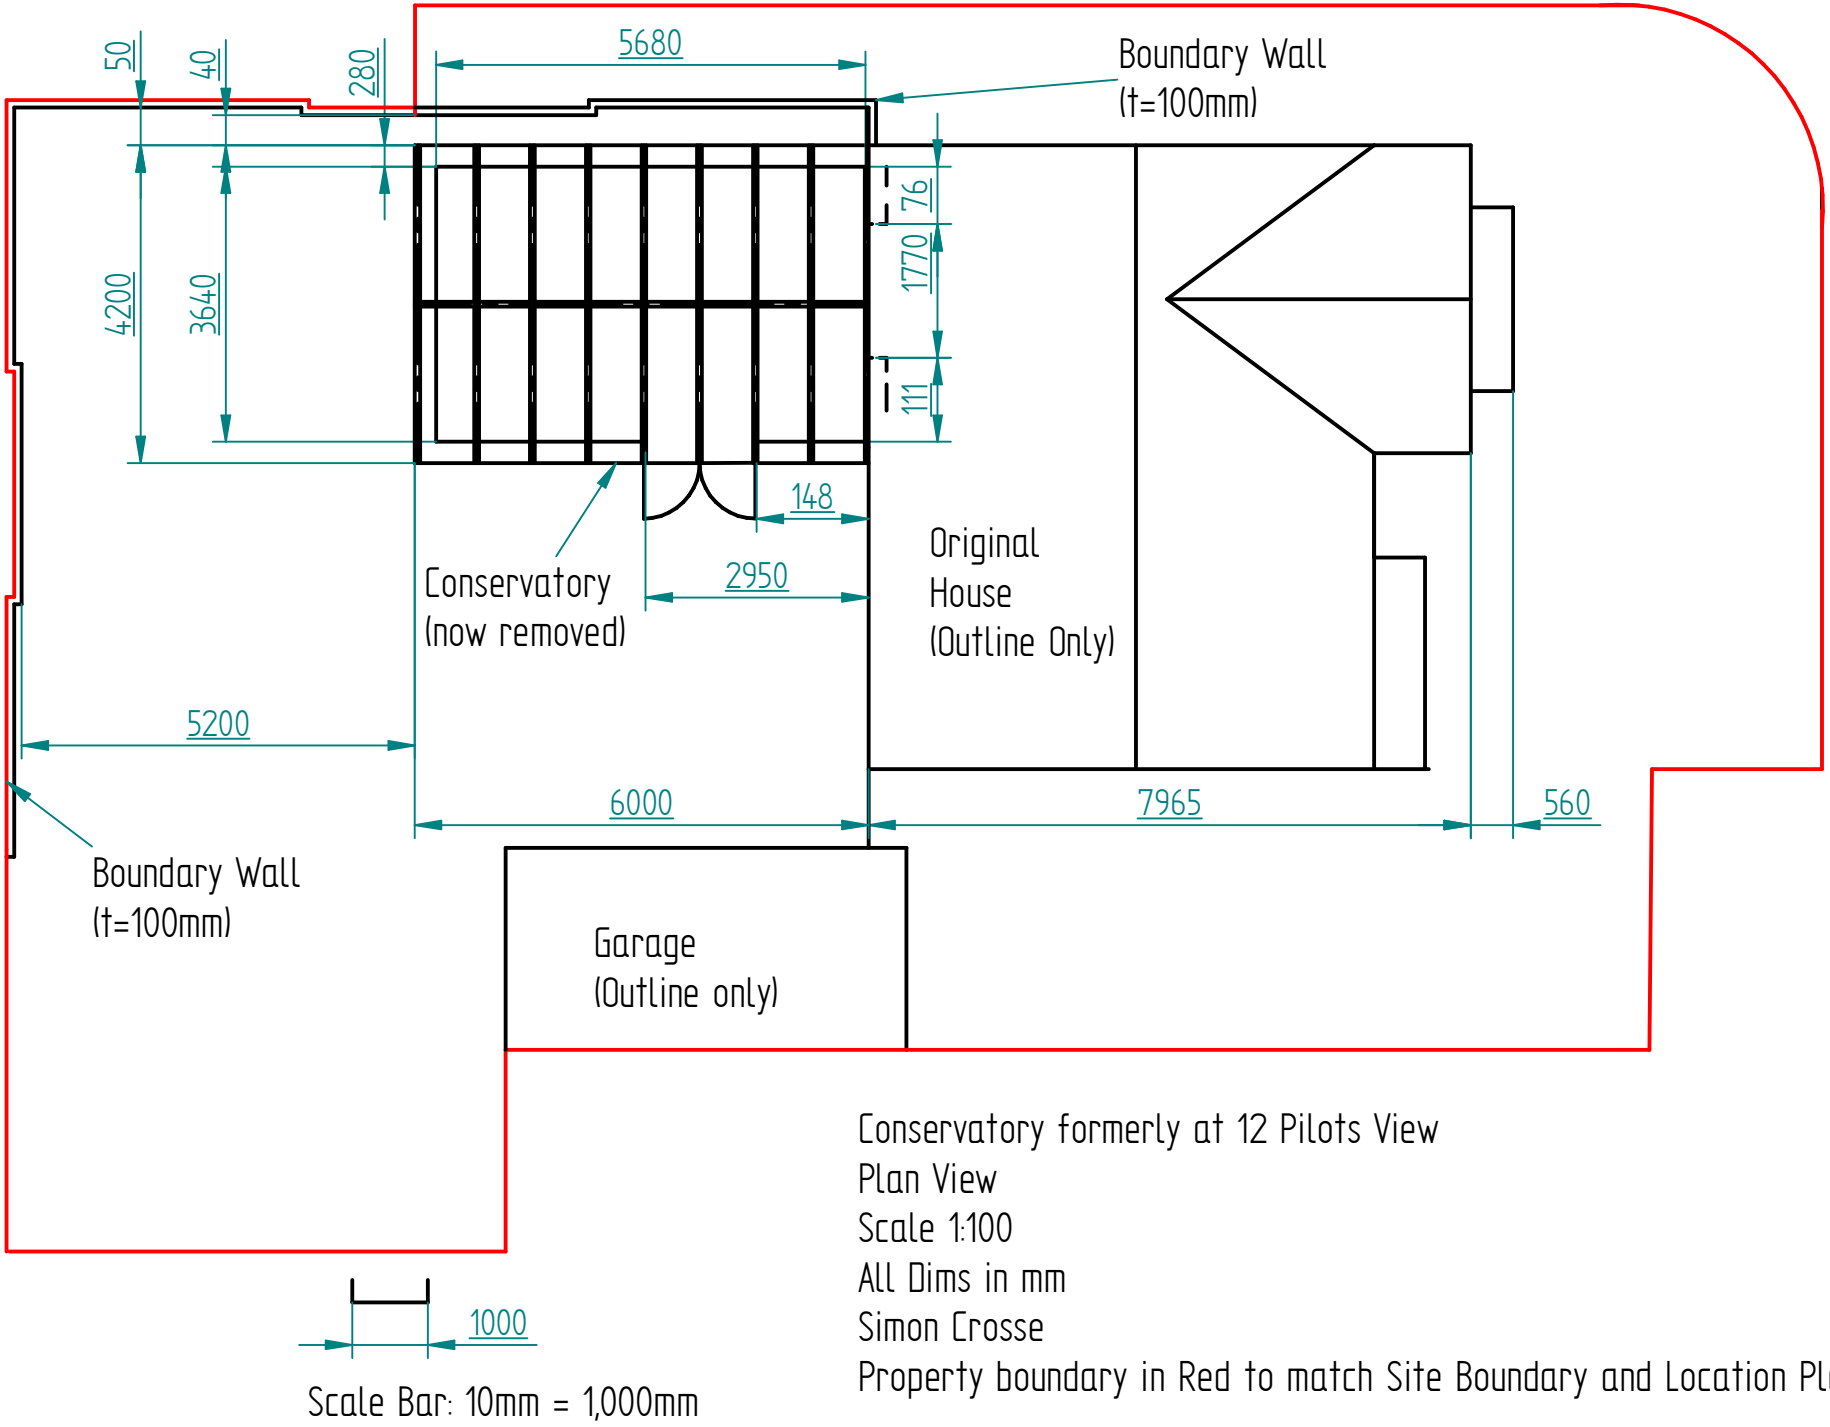

Scale Bar: 10mm = 1,000mm

Conservatory formerly at 12 Pilots View
Plan View
Scale 1:100
All Dims in mm
Simon Crosse
Property boundary in Red to match Site Boundary and Location Plan