SUBJECT TO BUILDING CONTROL APPROVAL

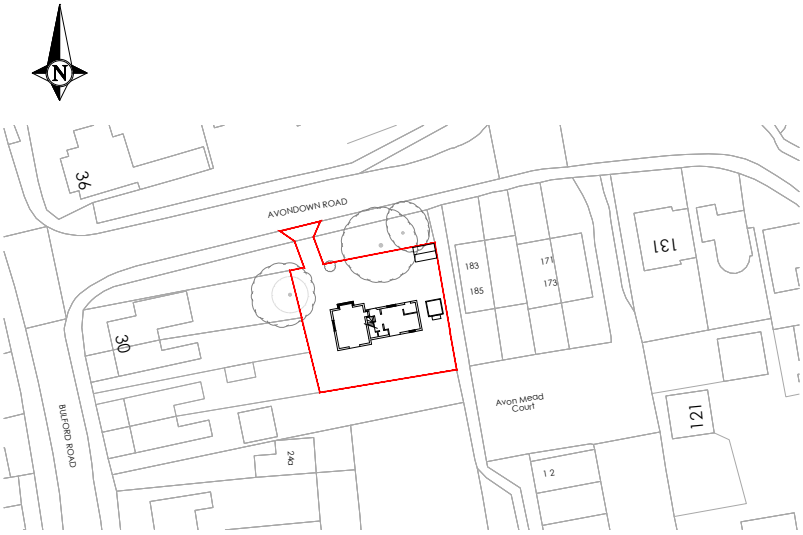

0 25 50 75 100m

SCALE 1:1250

REV		DATE
P1	INITIAL ISSUE	11/09/XXXX

CLIENT
MRS K. ASHLEY

PROJECT
BIRCH HOUSE

TITLE
LOCATION PLAN

2PS Design
Building Design Engineers
Tel: 07766286809
email: jpalmer@2psdesign.co.uk

SCALE	DATE	DWG NO	REV
1:1250@A4	SEP '23	00011/08	P1

DRAWN JP CHKD KP