Proposed Extension to Mile Elm Milk,
Mile Elm, Calne, SN11 0NE
Grid Ref: ST991688

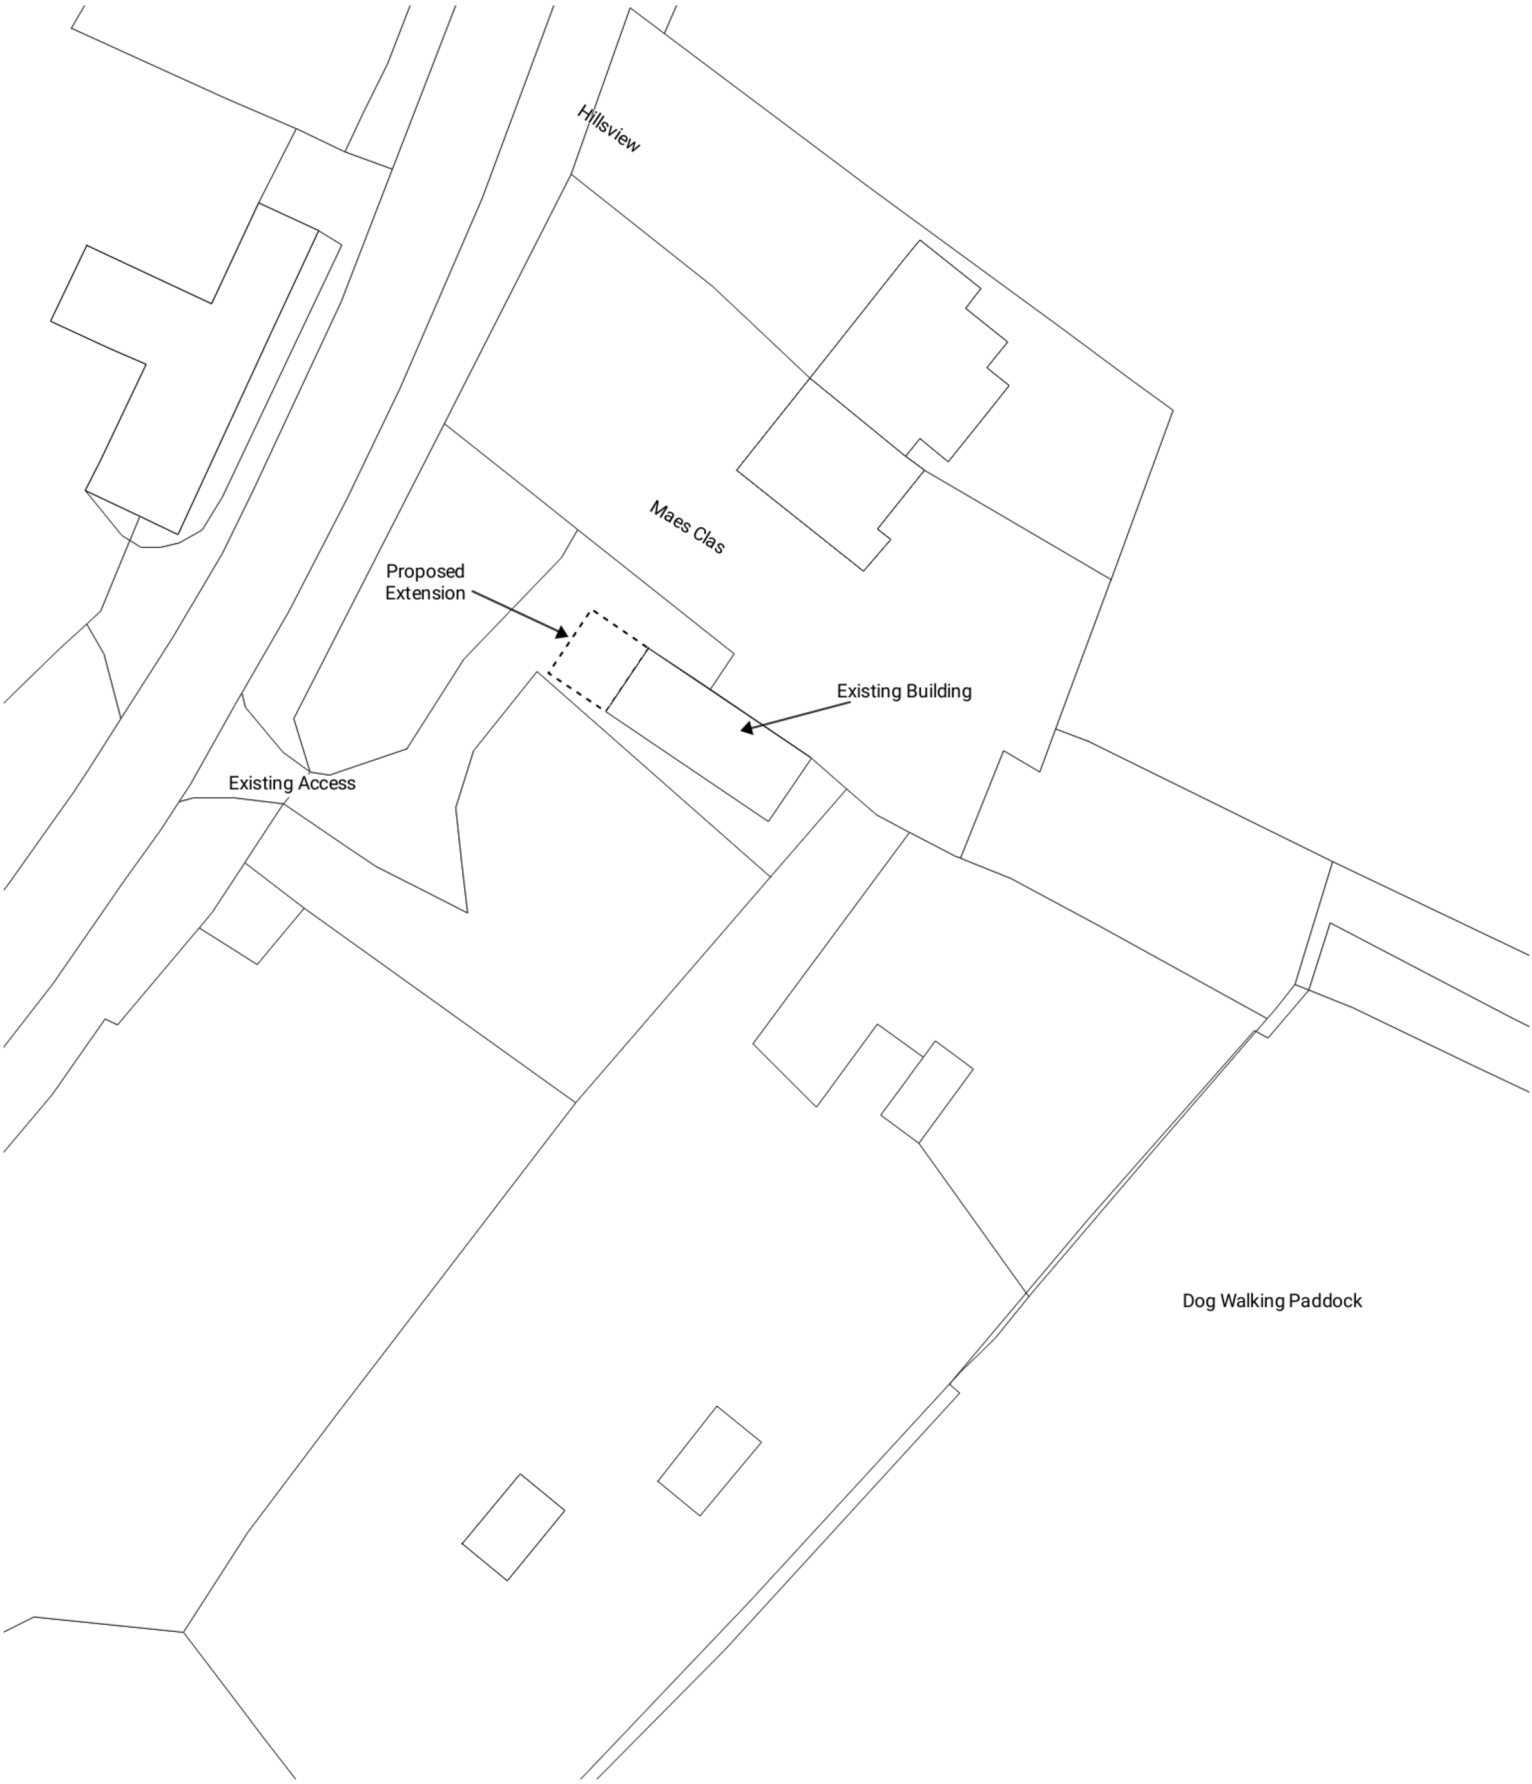

Produced on Sep 8, 2023.

© Crown copyright and database right 2023 (licence number 100059532)

MEM-PE-02

10 m
Scale 1:500 (at A4)

N