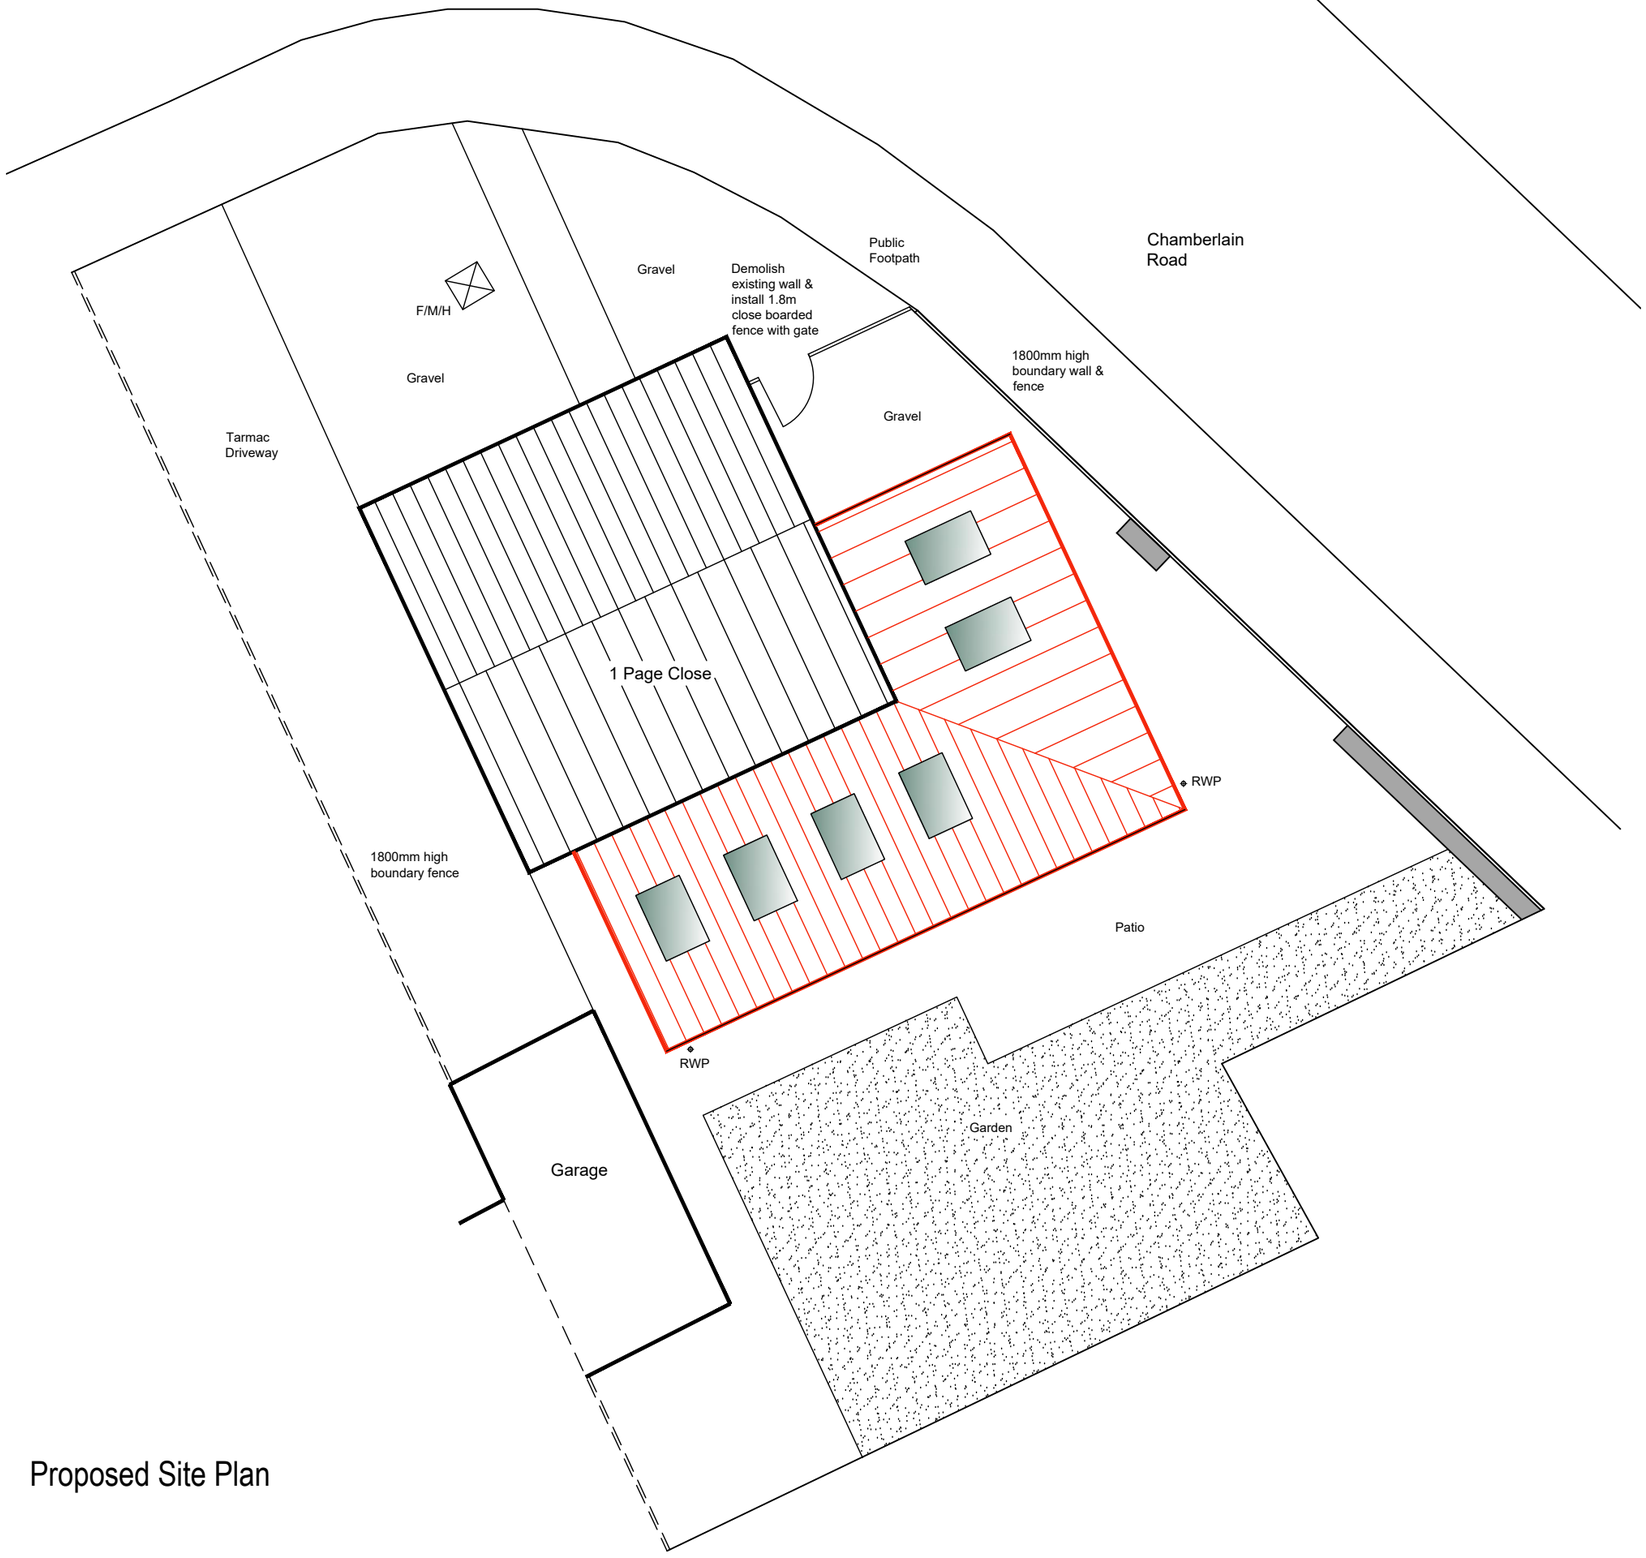

Proposed Site Plan

1:100 1m 2m 3m 4m 5m 6m

Rev.	Description.	Date.	Initial.
A	Planning updates	08.08.23	LB

Client: Mr & Mrs Whiteman

Project: 1 Page Close, Chippenham, SN14 0TG
-

Drawing Title: Proposed Site Plan
-

Scale: 1:100 | Date: June 23 | Drawn: LB | Checked: -

Drawing No: 06 | Revision: A