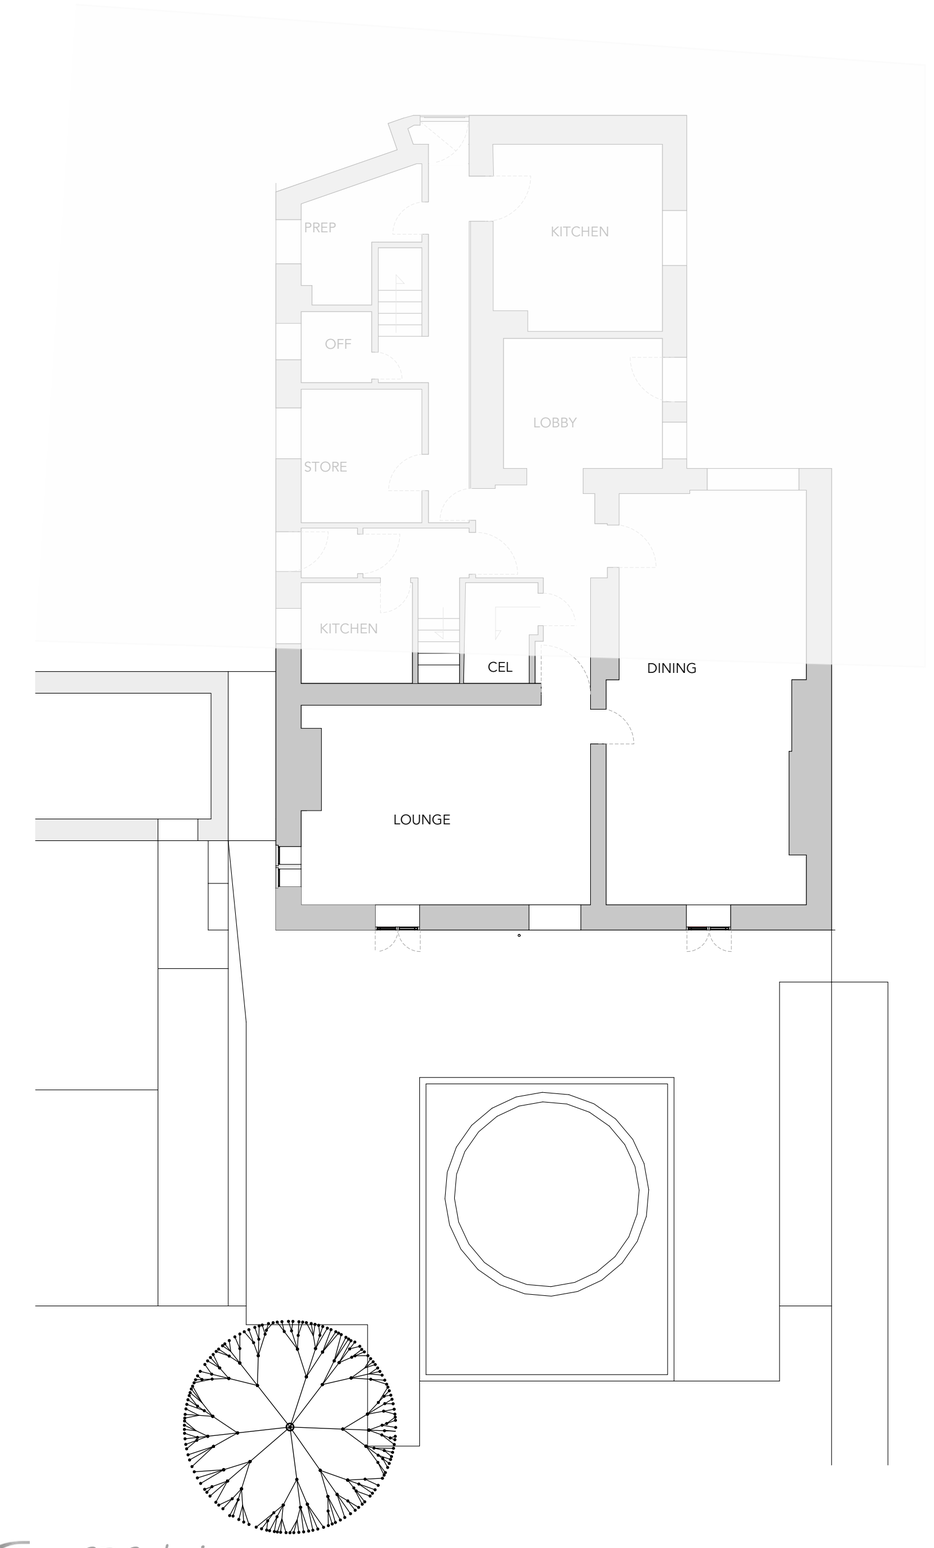

GROUND FLOOR EXISTING

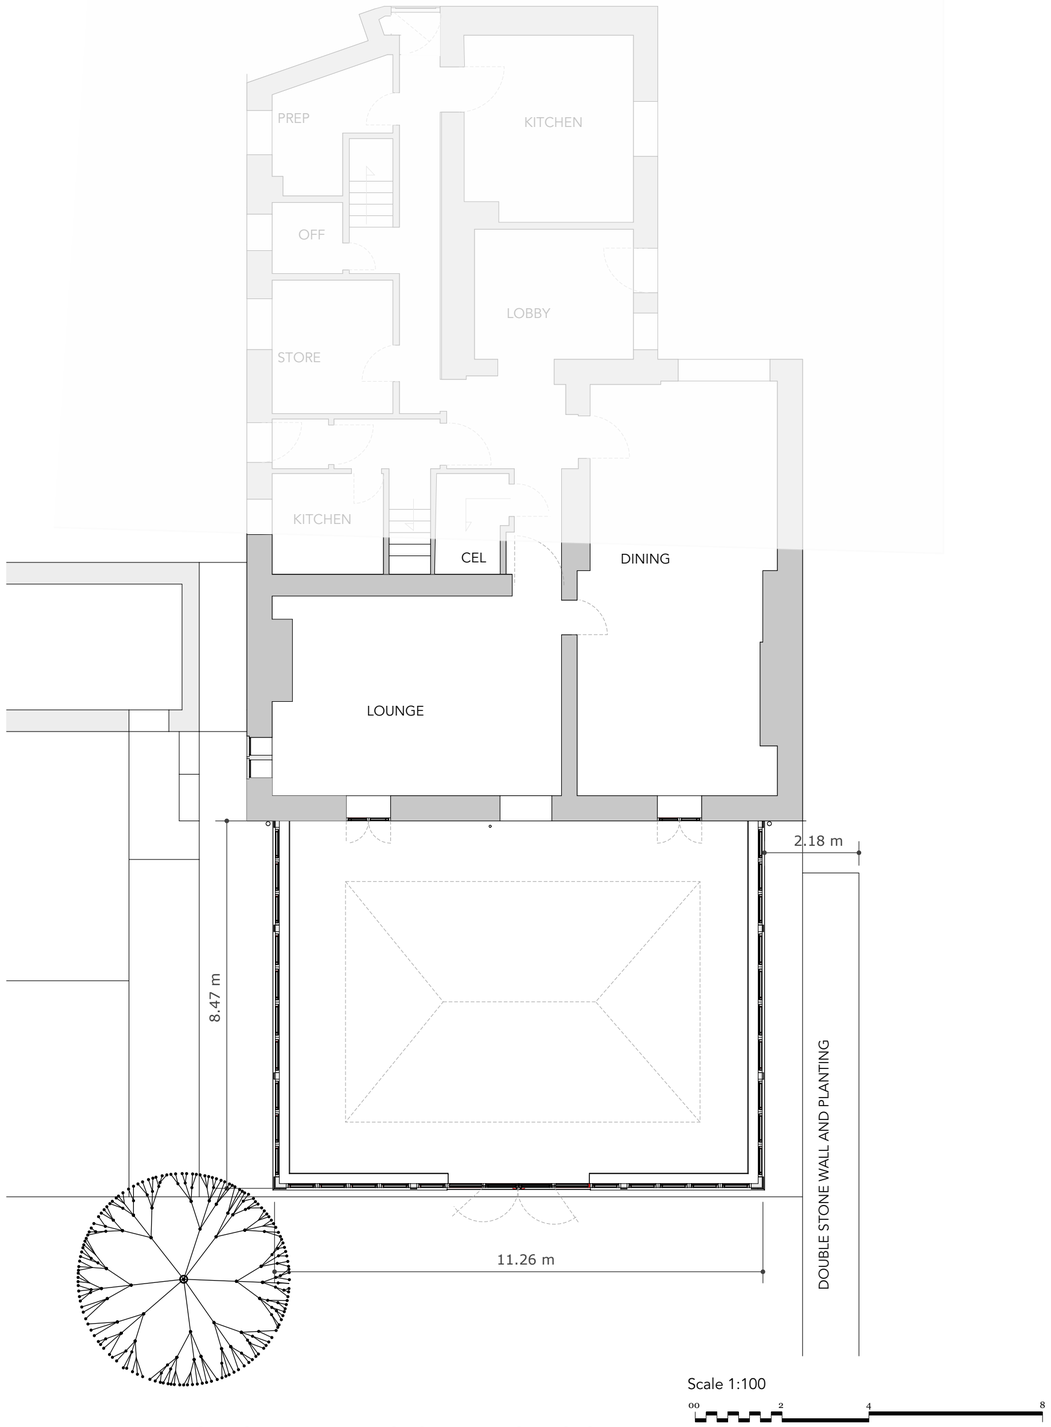

GROUND FLOOR PROPOSED

Scale 1:100

00 2 4 8

GDG design
gdgplan@btinternet.com

CLIENT
Dr Richard Keating
C/o Fowler Fortescue
The Old Dairy
Fonthill Bishop
Salisbury
SP35SH

SITE ADDRESS

HOWARDS HOUSE HOTEL
TEFFONT EVIAS
SALISBURY
WILTS
SP3 5RJ

Project
Traditional Orangery

FLOOR PLANS

AGENT
G GREENWOOD
11 CANADIAN AV
SALISBURY WILTS
SP2 7JL
01722321541
gdgplan@btinternet.com

Drawing Detail

Scale @ A2 - 1:100

Drawing No OV-RK-ELE-FP

Drawn by GG

January 11, 2023