All drawings to be read in conjunction with relevant engineer's designs, calculations and specifications and manufacturers specification sheets.
This drawing is to scale for planning purposes. Do not scale this drawing for construction All dimensions to be checked on site before work commences. Any discrepancies should be brought to the designers attention for rectification.

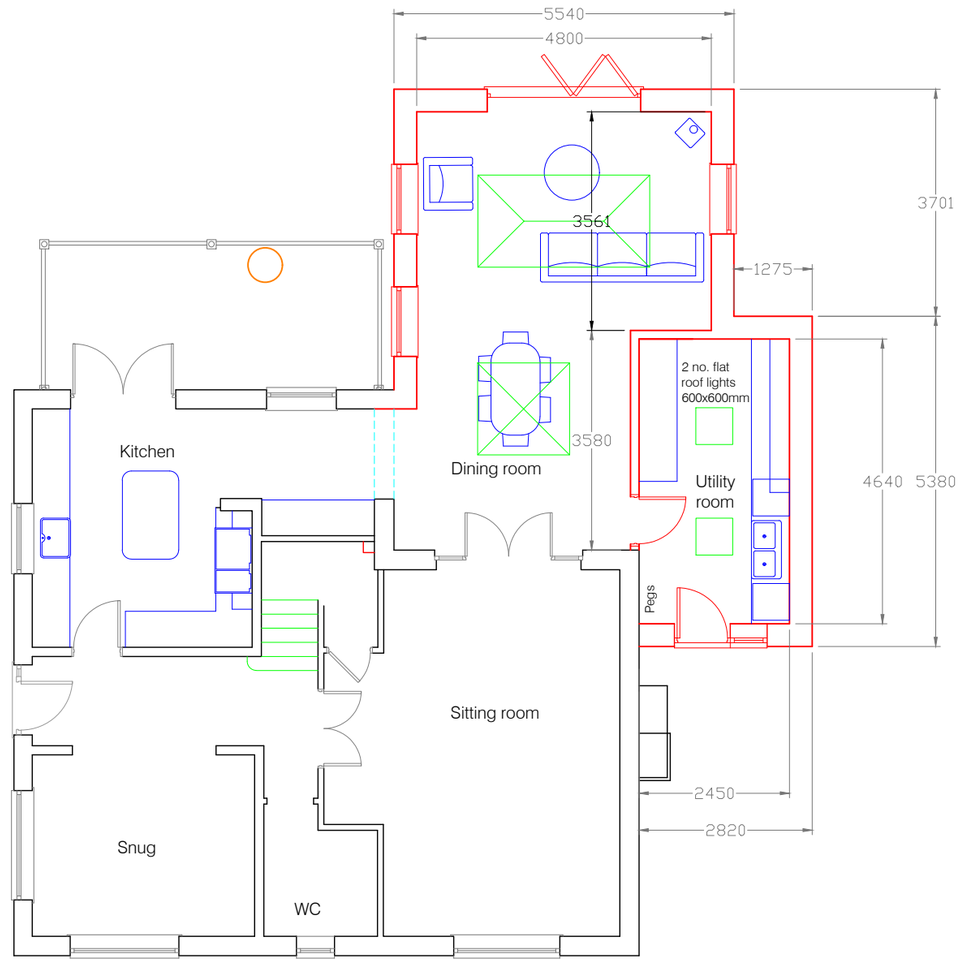

Option 7

-1 0 1 2 3 4 5
Metres

SARSEN DESIGNS
ARCHITECTURAL SERVICES

01722 783296
hp@sarsendesigns.co.uk
www.sarsendesigns.co.uk

CLIENT Nick Tinknell	TITLE Floor Plan Proposed 8		REVISION
PROJECT 11 Old Granary Lane Amesbury	DATE 8 September 2023	SCALE 1: 100 @ A3	DWG NO. 11GL06FPP PLANNING ISSUE

/Users/sarsendesigns/Library/Mobile Documents/com~apple~CloudDocs/Work Sarsen
This drawing is the copyright of Sarsen Designs. All rights reserved. Reproduction only to take place with our written authority.