All drawings to be read in conjunction with relevant engineer's designs, calculations and specifications and manufacturers specification sheets.
This drawing is to scale for planning purposes. Do not scale this drawing for construction All dimensions to be checked on site before work commences. Any discrepancies should be brought to the designers attention for rectification.

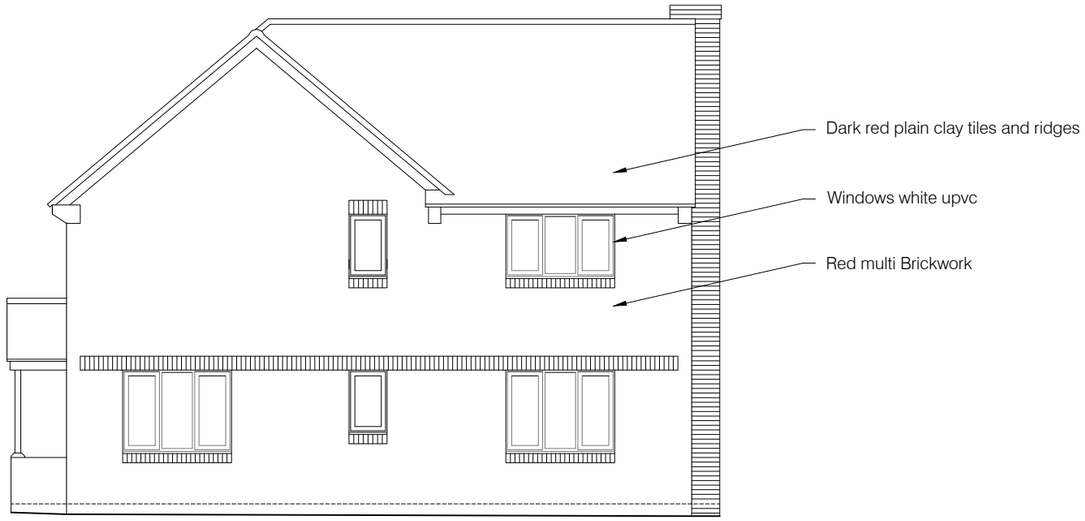

North East Elevation



South East Elevation



South West Elevation

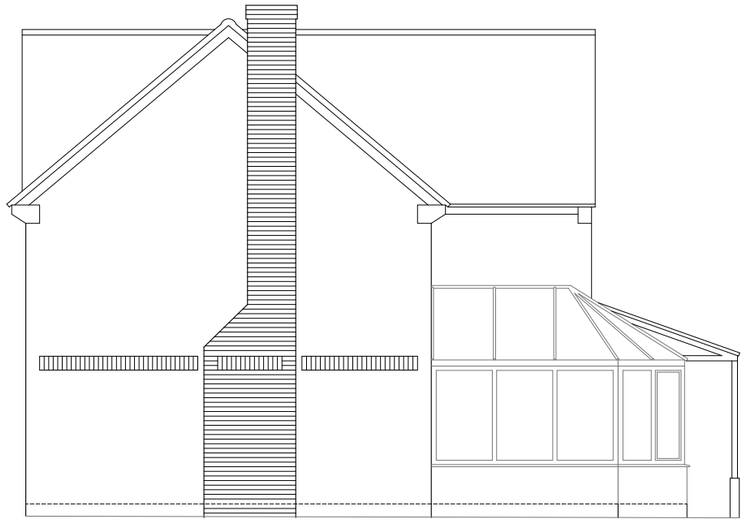

North West Elevation

-1 0 1 2 3 4 5
Metres

SARSEN DESIGNS
ARCHITECTURAL SERVICES

01722 783296
hp@sarsendesigns.co.uk
www.sarsendesigns.co.uk

CLIENT Nick Tinknell	TITLE Elevations Existing		REVISION
PROJECT 11 Old Granary Lane Amesbury	DATE 10 July 2023	SCALE 1: 100 @ A3	DWG NO. 11GL07EE PLANNING ISSUE

This drawing is the copyright of Sarsen Designs. All rights reserved. Reproduction only to take place with our written authority.