Note: Applicant owns all visible surrounding land

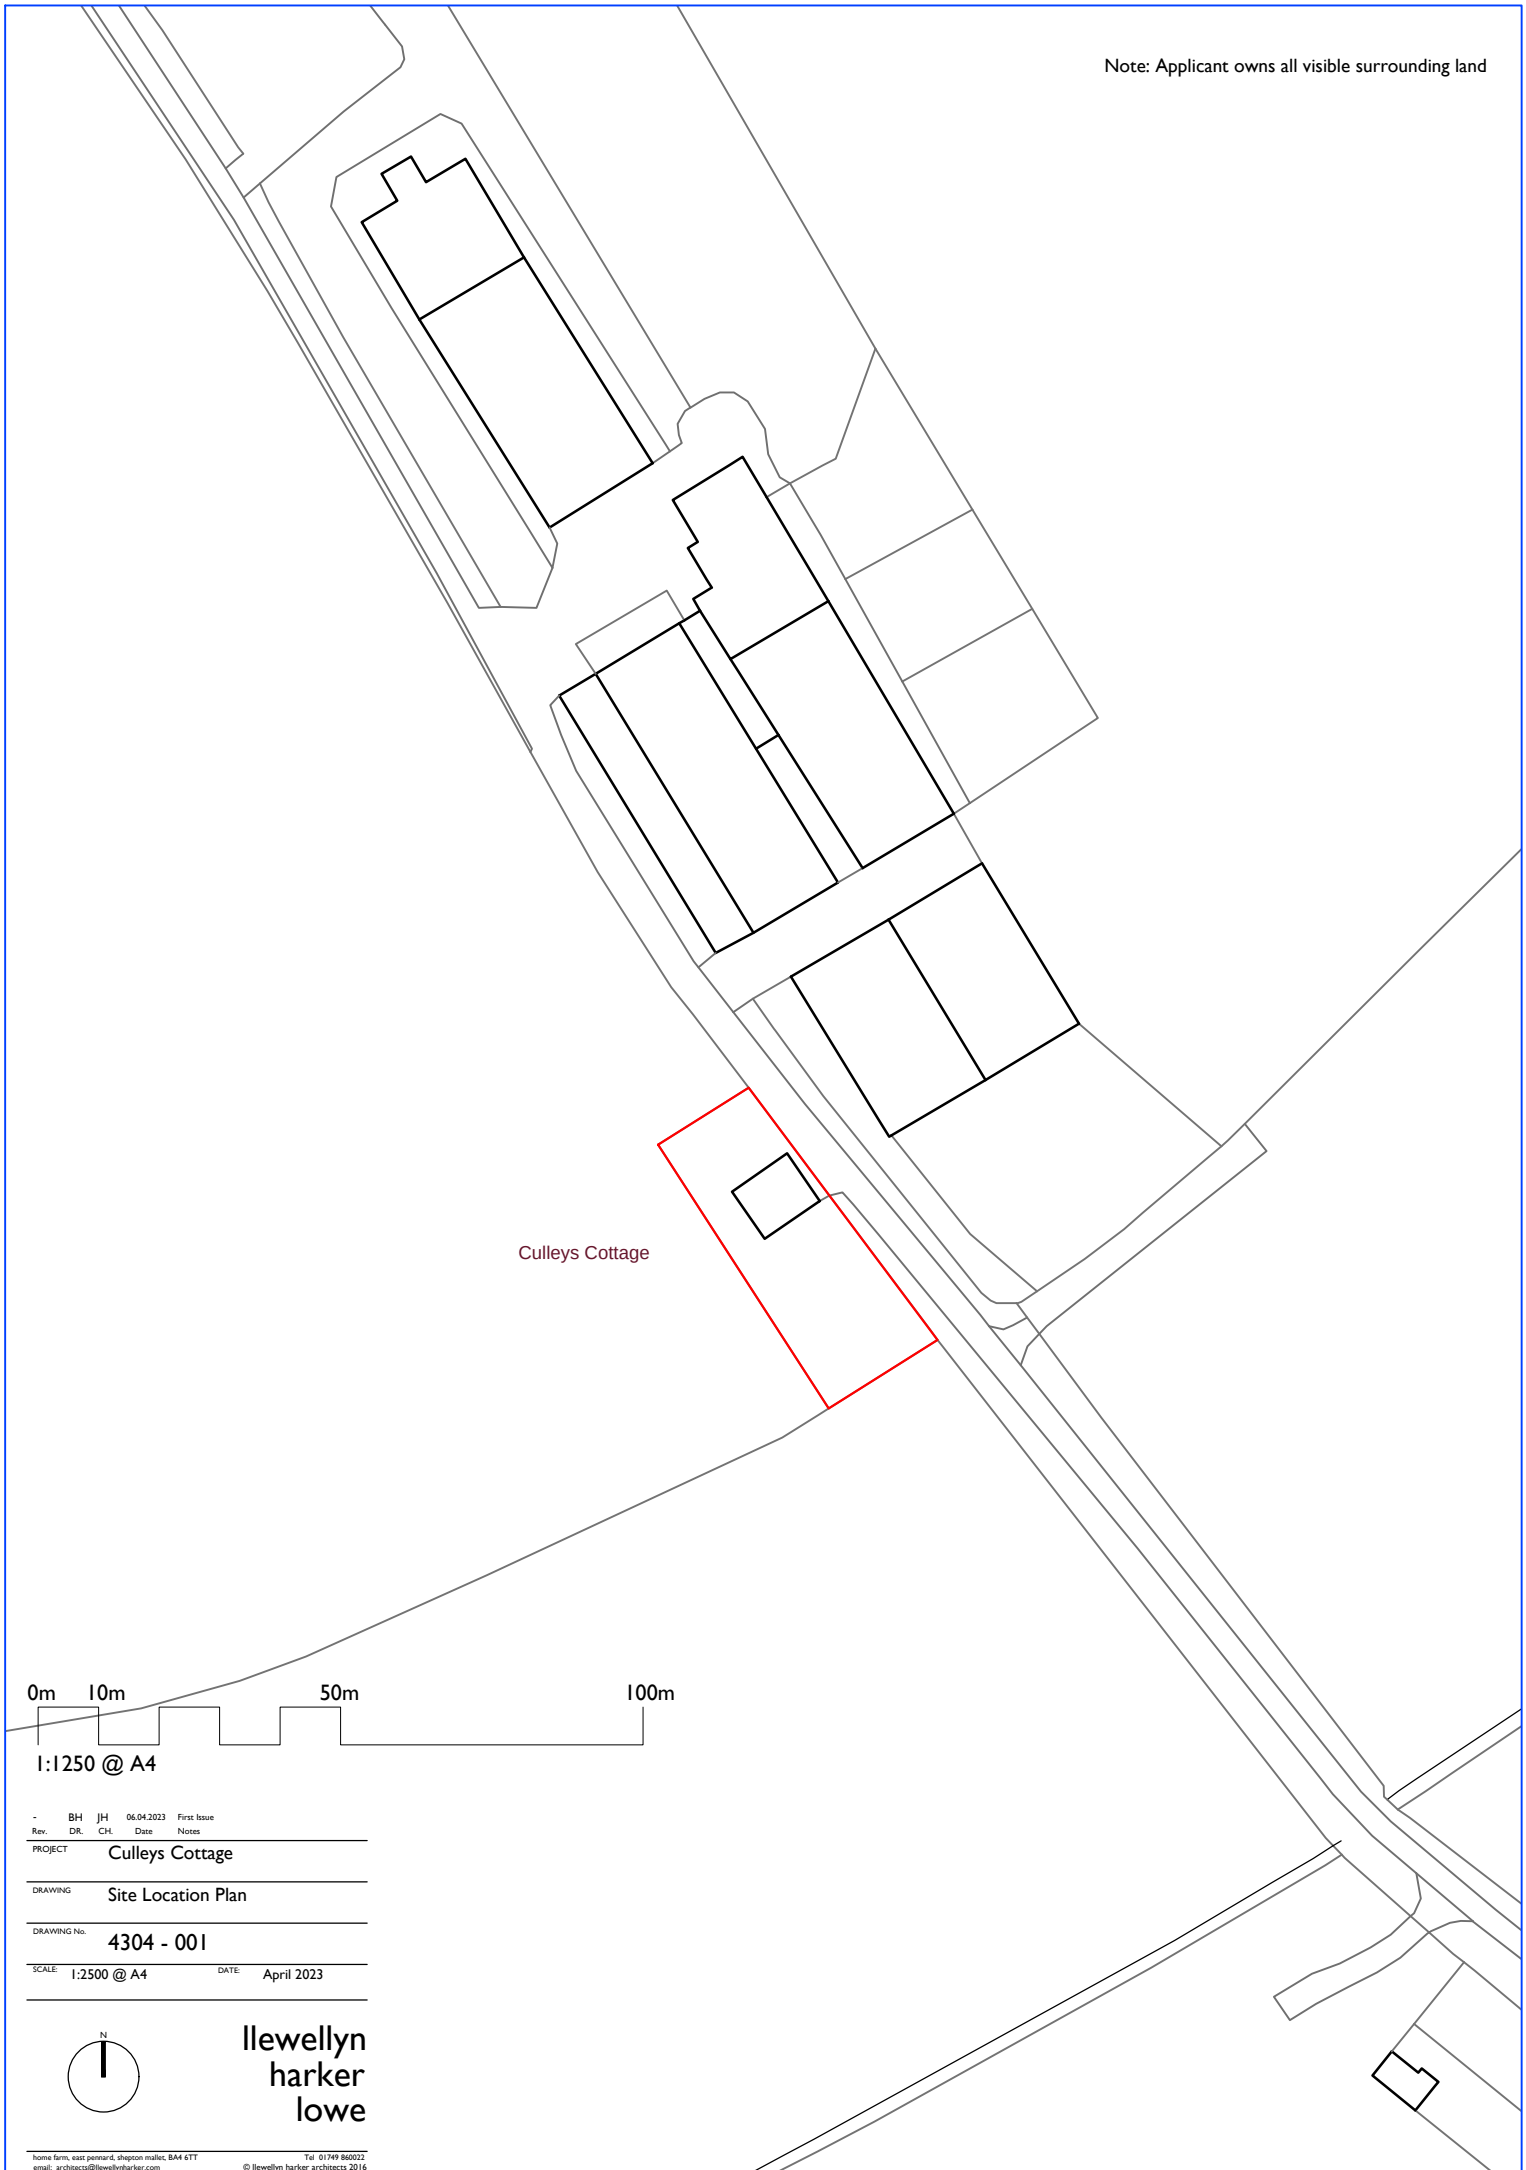

0m 10m 50m 100m

1:1250 @ A4

Rev.	DR.	CH.	Date	Notes
-	BH	JH	06.04.2023	First Issue

PROJECT: Culleys Cottage

DRAWING: Site Location Plan

DRAWING No.: 4304 - 001

SCALE: 1:2500 @ A4 DATE: April 2023

N

llewellyn harker lowe

home farm, east pennard, shepton mallet, BA4 6TT
email: architects@llewellynharker.com
Tel 01749 860022
© llewellyn harker architects 2016