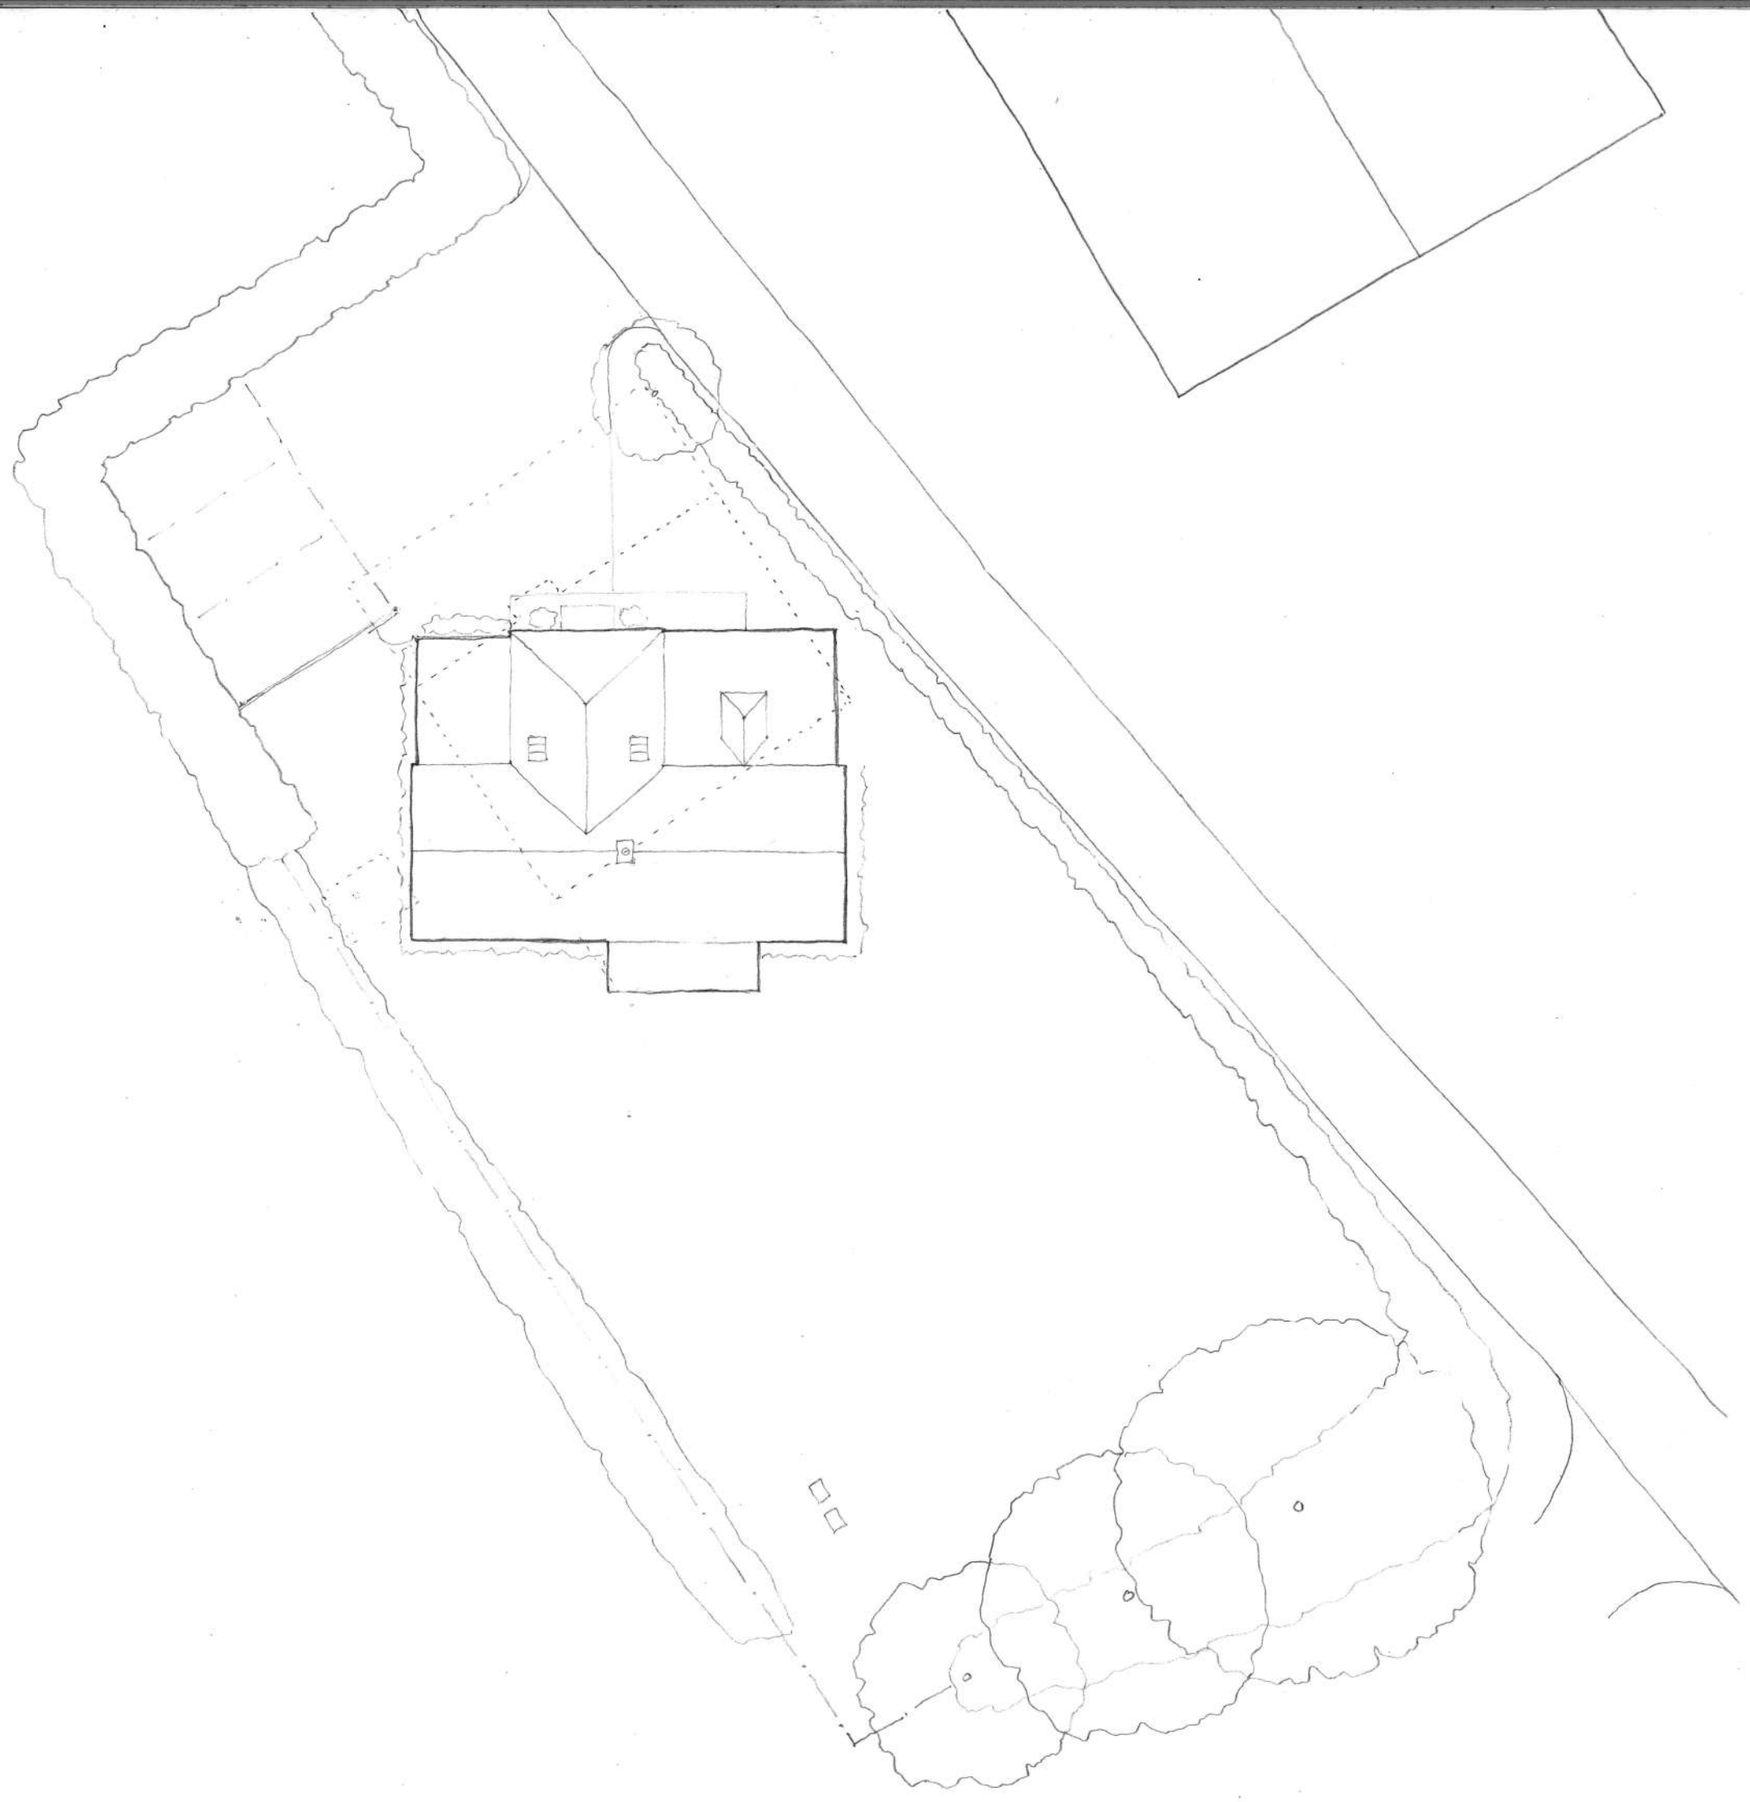

N

0 2 4 6 8m

CULLEYS COTTAGE
PROPOSED ROOF/
BLOCK PLAN
1:200@A3 JUNE'23
4304 / 5

llewellyn
harker
lowe
ARCHITECTS
01749 860022
architects@llewellynharker.com
www.llewellynharker.com