

PL/2023/08344 – Simon Bolton


Existing elevations @ 1:100

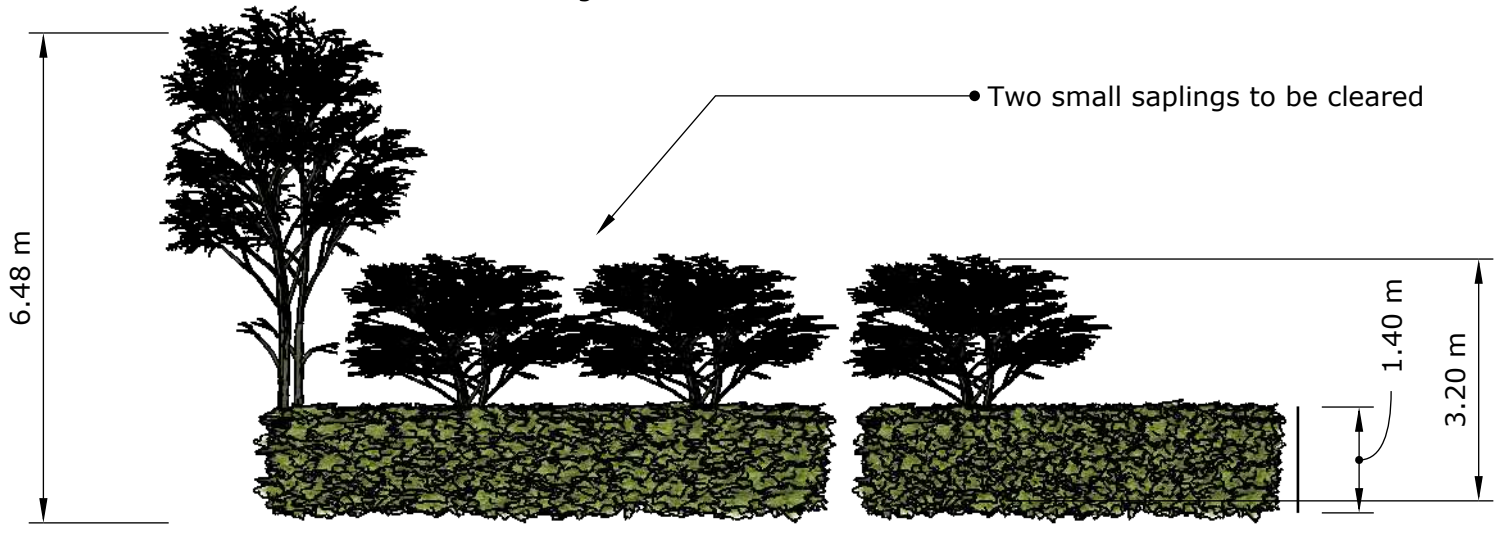

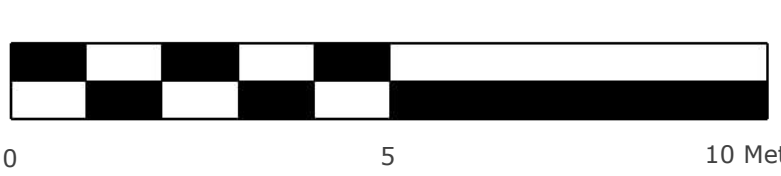

Scale Bar 1:100

Proposed elevations @ 1:100

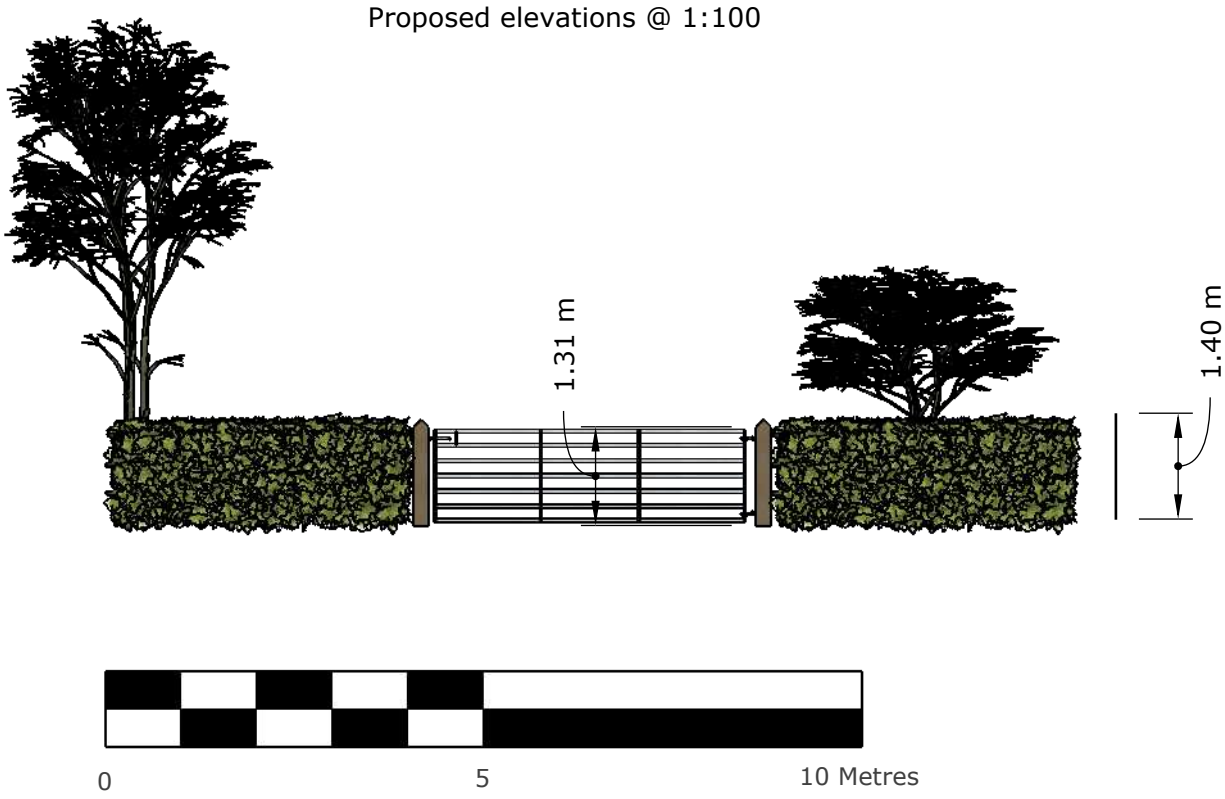

Scale Bar 1:100