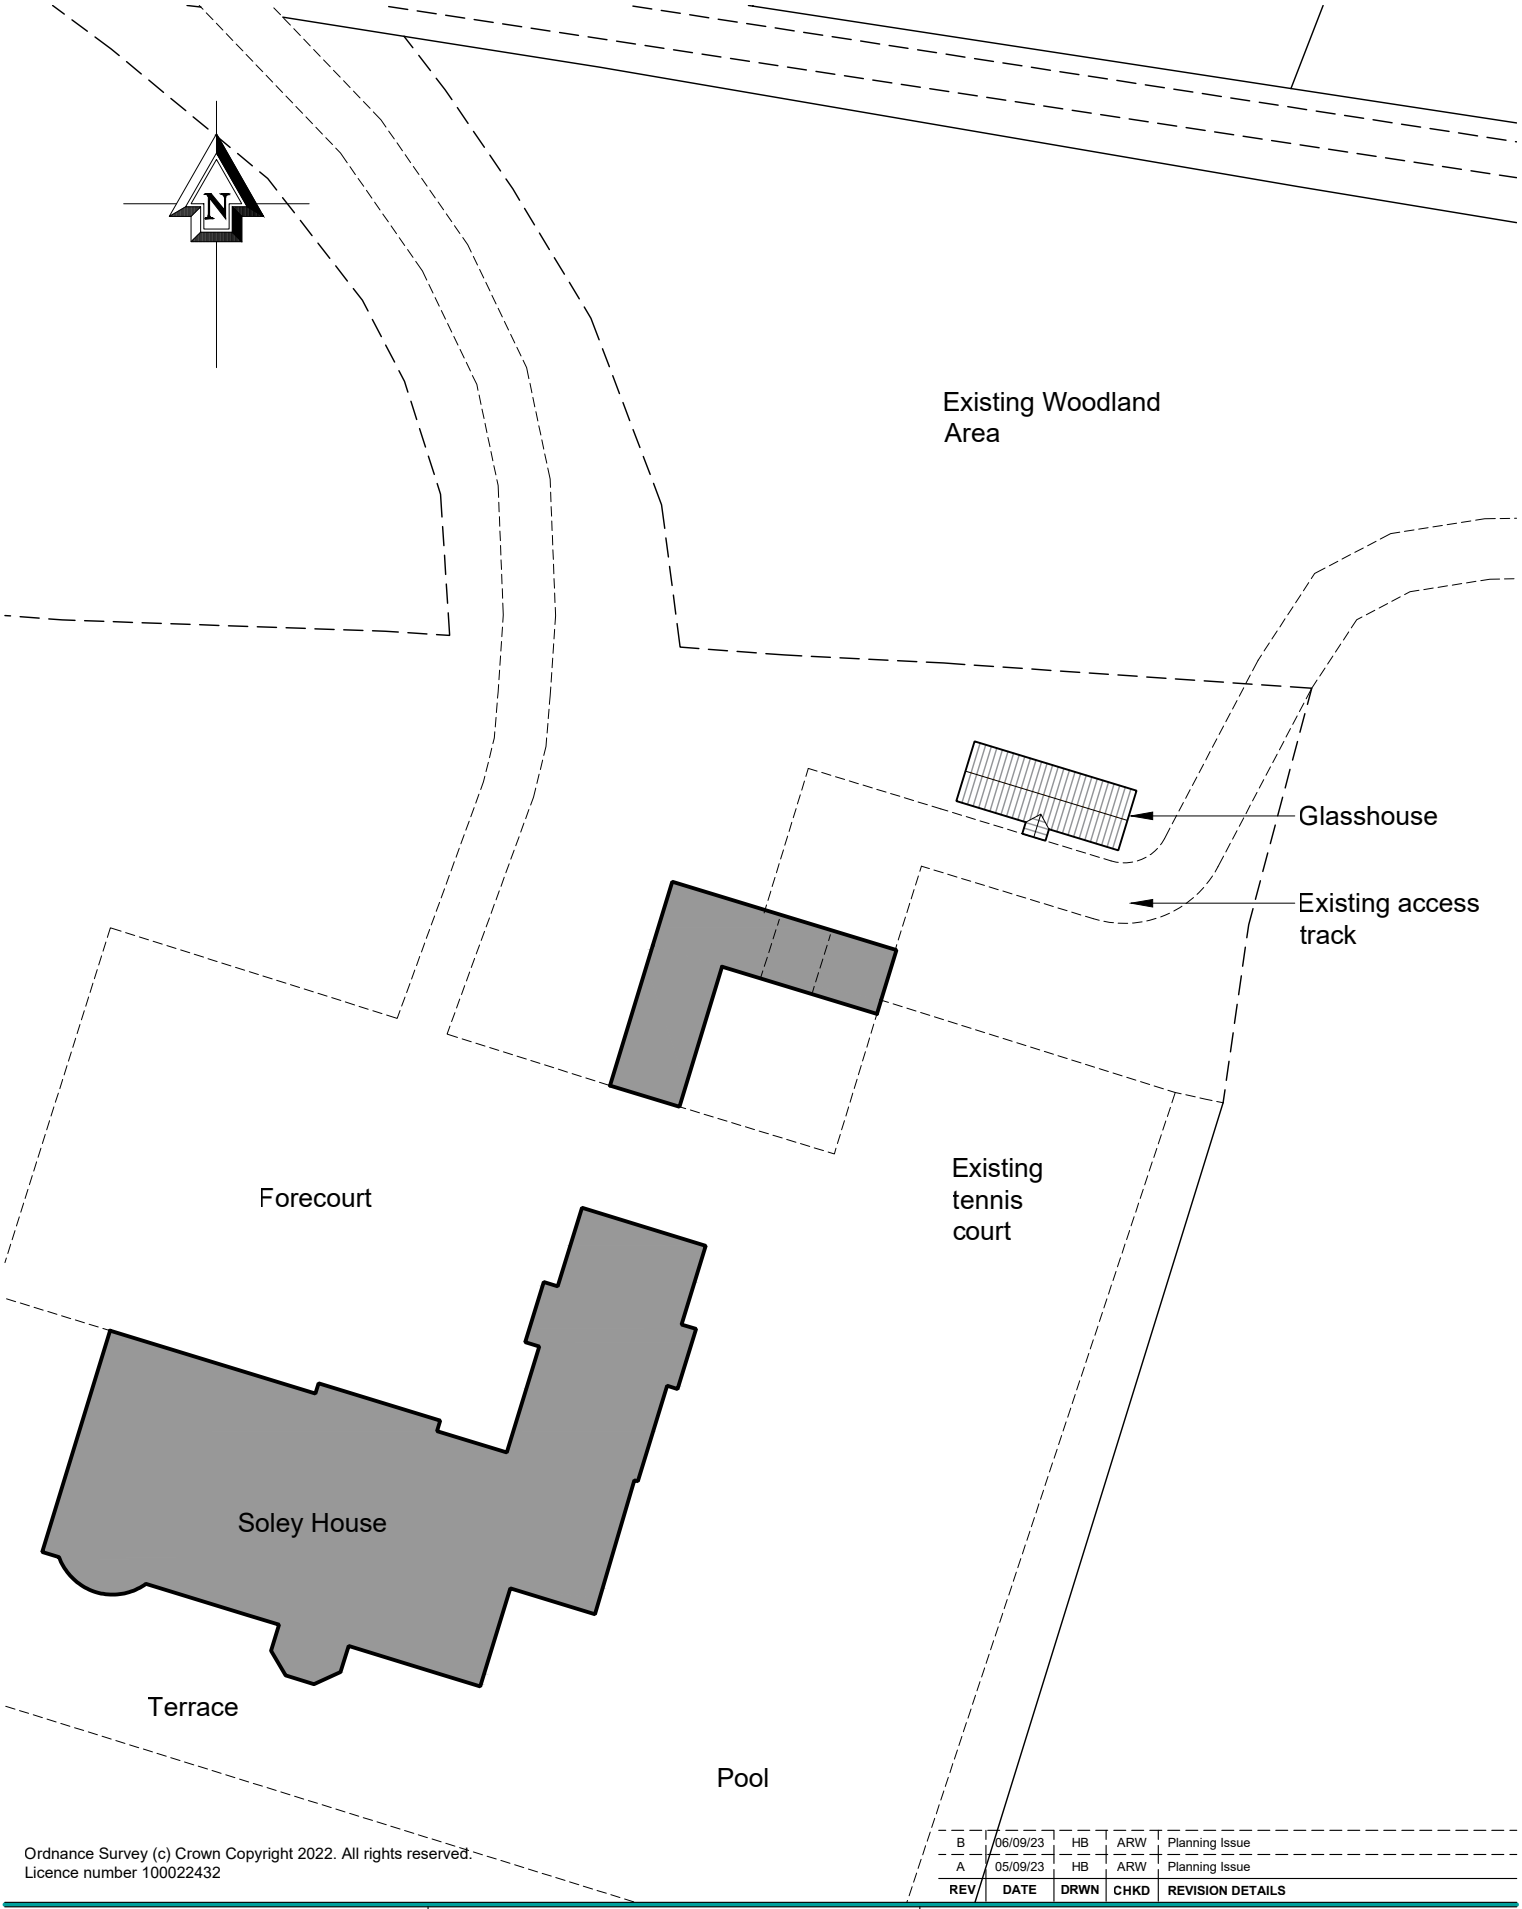


Ordnance Survey (c) Crown Copyright 2022. All rights reserved.
Licence number 100022432

REV	DATE	DRWN	CHKD	REVISION DETAILS
B	06/09/23	HB	ARW	Planning Issue
A	05/09/23	HB	ARW	Planning Issue

HPA
CHARTERED ARCHITECTS
29 CASTLE HILL,
LANCASTER
LA1 1YN
☎ 01524 32479
hpa@hpa.ltd
www.hpa.ltd

PROJECT TITLE
Soley House
Crooked Soley, Hungerford,
Wiltshire, RG17 0GW

CLIENT
Mr. A. Gott

0 | 10 | 20m

DO NOT SCALE SITE DIMS FROM THIS DRAWING

DRAWING TITLE
Site/Block Plan
Glasshouse

© Harrison & Pitt Architects Ltd

DRAWING STATUS
PLANNING

DRAWING No.
2076-106

REVISION
B

SCALE : 1:500 @ A4
DATE : March 2023
DRAWN : ARW
CHECKED : ARW