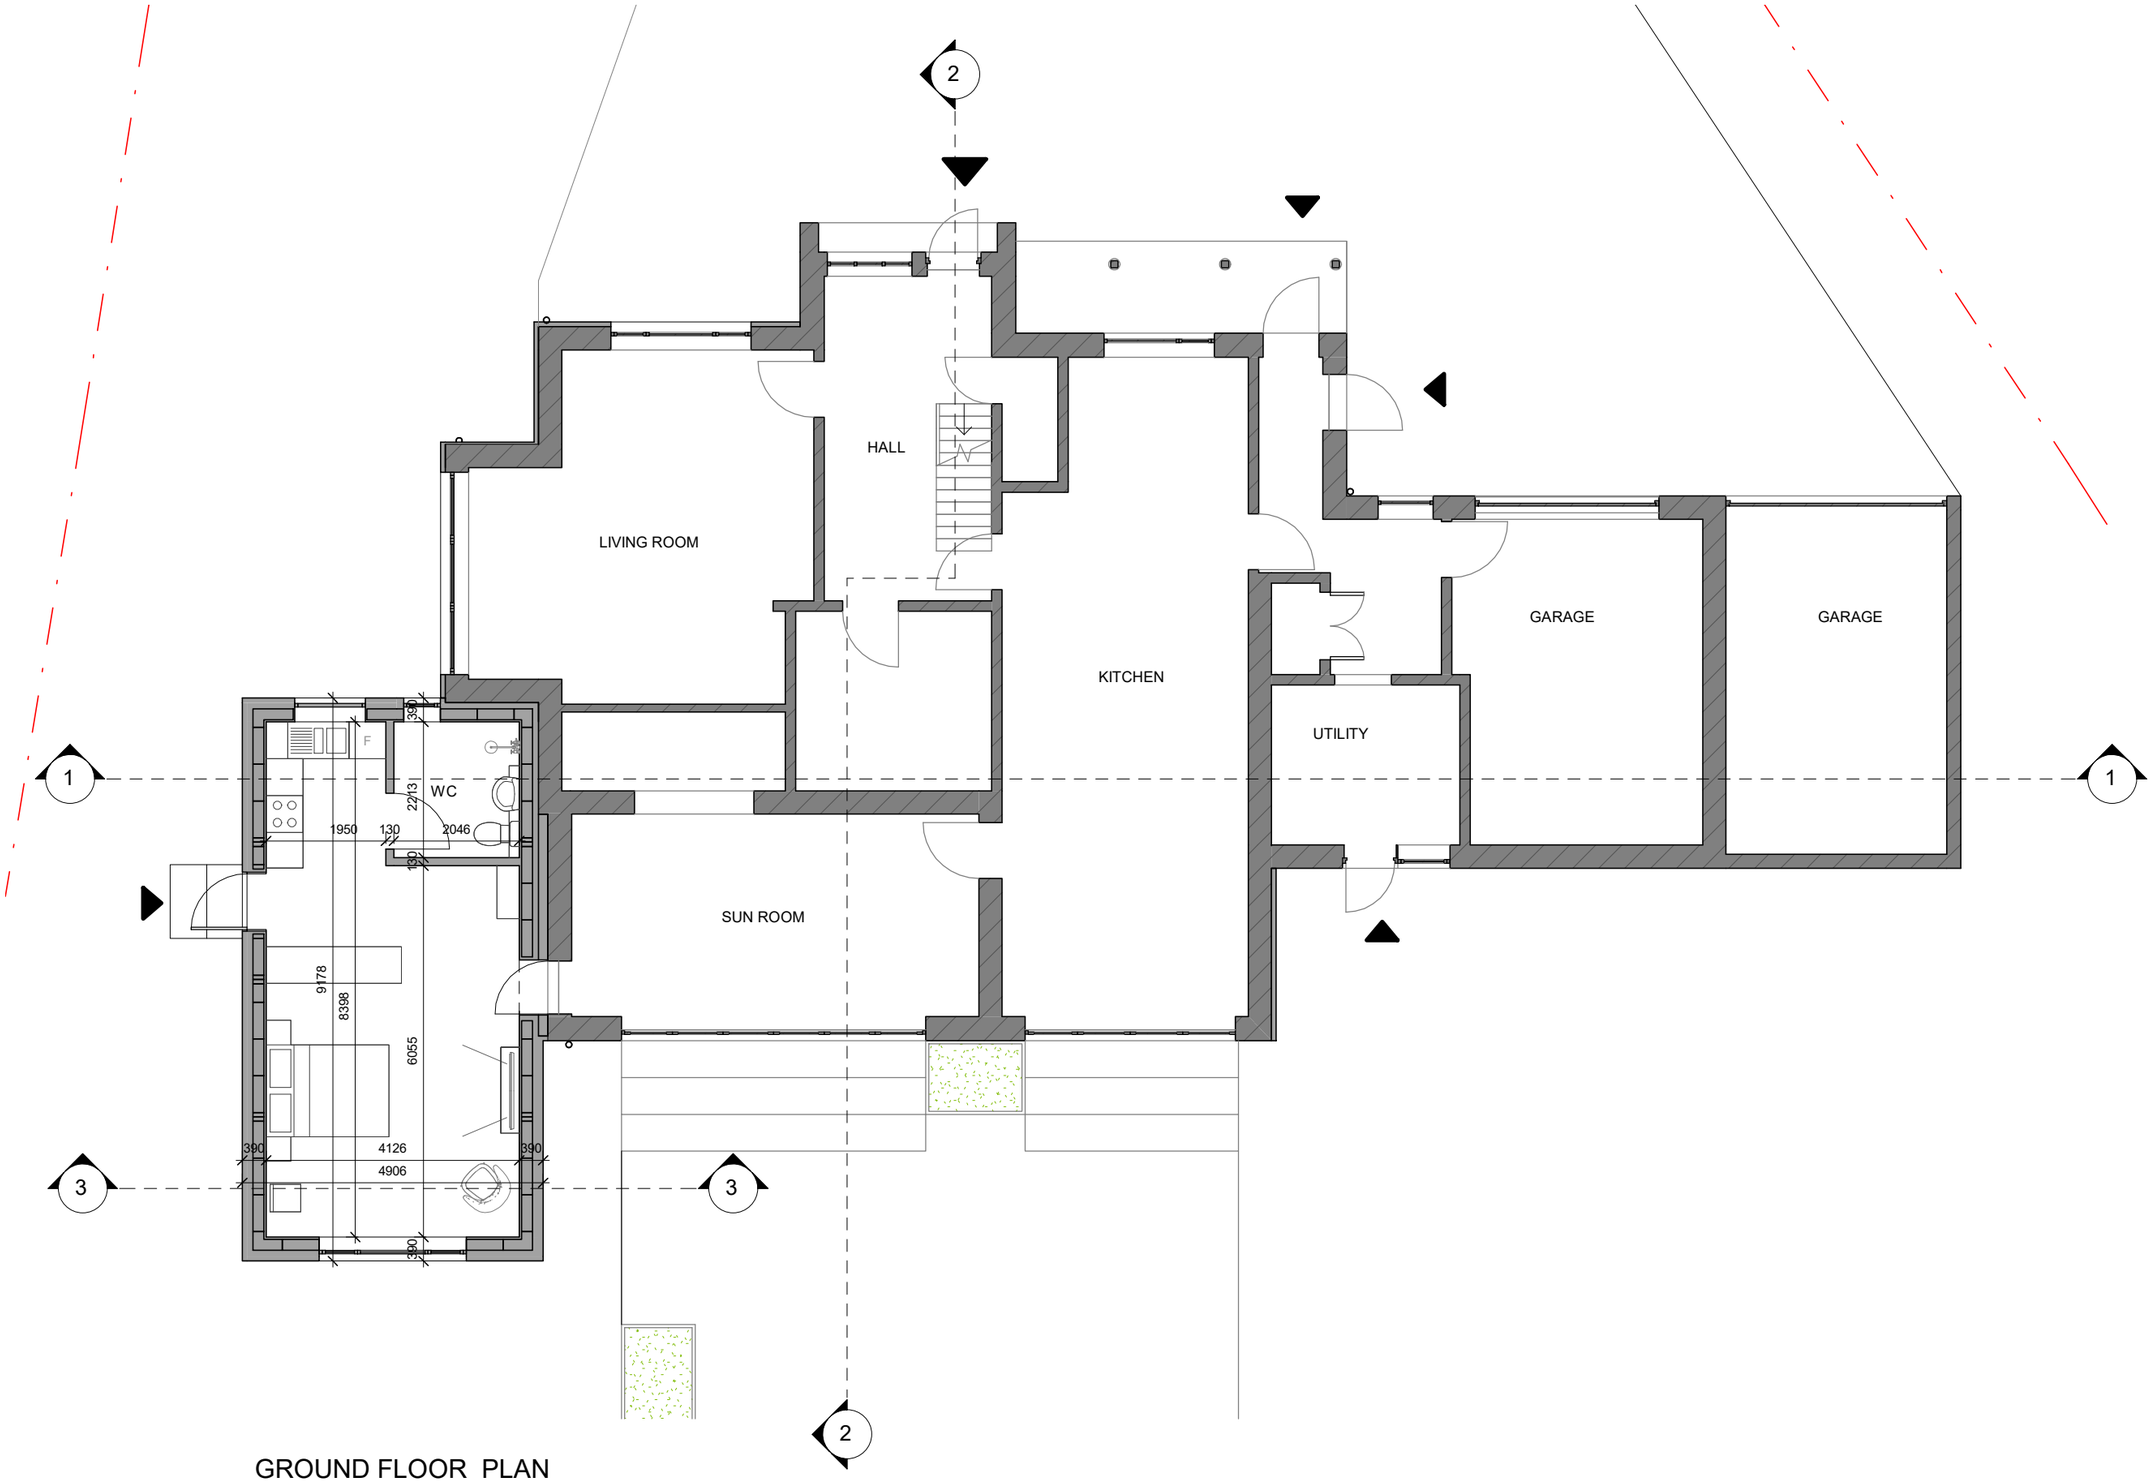

GROUND FLOOR PLAN

While this drawing can be used as a base drawing for construction purposes, due to the nature of the measurements on which it is based, it is VERY IMPORTANT that all dimensions are checked carefully before any work commences or any materials are ordered.

Copyright
The design and drawings remain the property of Forward Studio Ltd. The client is licensed to use this design and documents on this site only on the payment of full fees. This license is no-transferable

Reproduction
The design and drawings shall not be reproduced, up-loaded to internet or traced without the written permission of Forward Studio Ltd.

Rev.	Date	Revision notes
-	13/10/2023	Planning Application

Drawing No. 132-A-0-101

Revision

Drawing Title
PROPOSED GROUND FLOOR PLAN

0 1m 5m

Project	14 Lime Trees, Christian Malford		
Client	Dr. Mike Lawrence		
Status	Planning		
Drawn	FS	Checked	FP
Scale@ A3	1:100	Scale@ A1	1:50

RIBA Chartered Practice
arb Architects Registration Board

www.forwardstudio.uk
1st Floor, 43 Frith Street, W1D 4SA.
FORWARD STUDIO