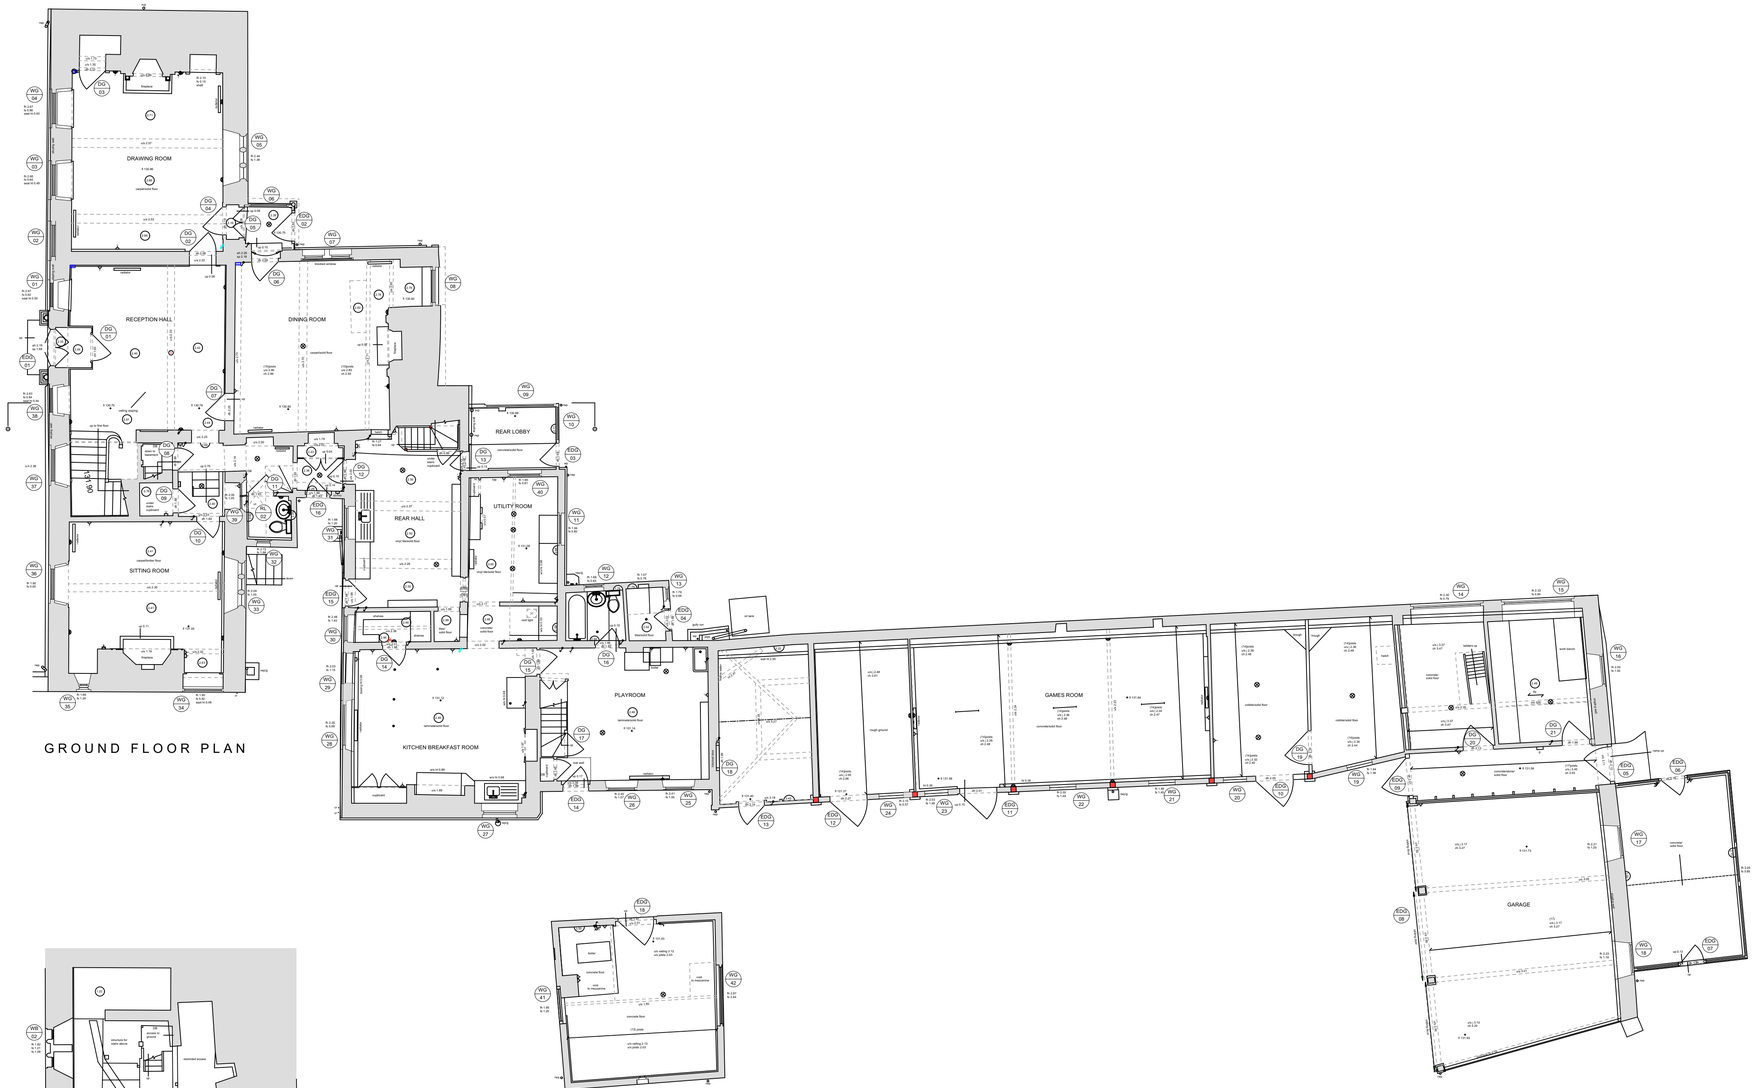


GROUND FLOOR PLAN

BASEMENT FLOOR PLAN

N

0 1 2 3 4 5 6 7 8 9 10 M

SCALE MEASUREMENTS SHOWN IN METRES.
ACCURACY OF SCALE CAN ONLY BE ASSURED ON PROPERLY CALIBRATED MACHINERY

© Copyright

PLANNING NOTES
-

DEMOLITION NOTES
-

CONSTRUCTION NOTES
-All dimensions must be checked on site and not scaled from this drawing

MAINTENANCE NOTES
-

Revisions

A	07.02.23	Enlarge window/door numbers.

VERITY & BEVERLEY
ARCHITECTS DESIGNERS
The Coach House | 4 The Chipping | Tetbury | Glos. | GL8 8ET
Telephone 01666 503516 | www.verity-beverley.co.uk

OGBOURNE MAISEY MANOR
MARLBOROUGH

PROPOSED ALTERATIONS & EXTENSION

BASEMENT & GROUND FLOOR PLAN
AS EXISTING

Scale: 1:100	22.1515/02
Date: 05.04.22	
Drawn: MAL	Revision
Size: A1	A