



Front Elevation (north) 1:100

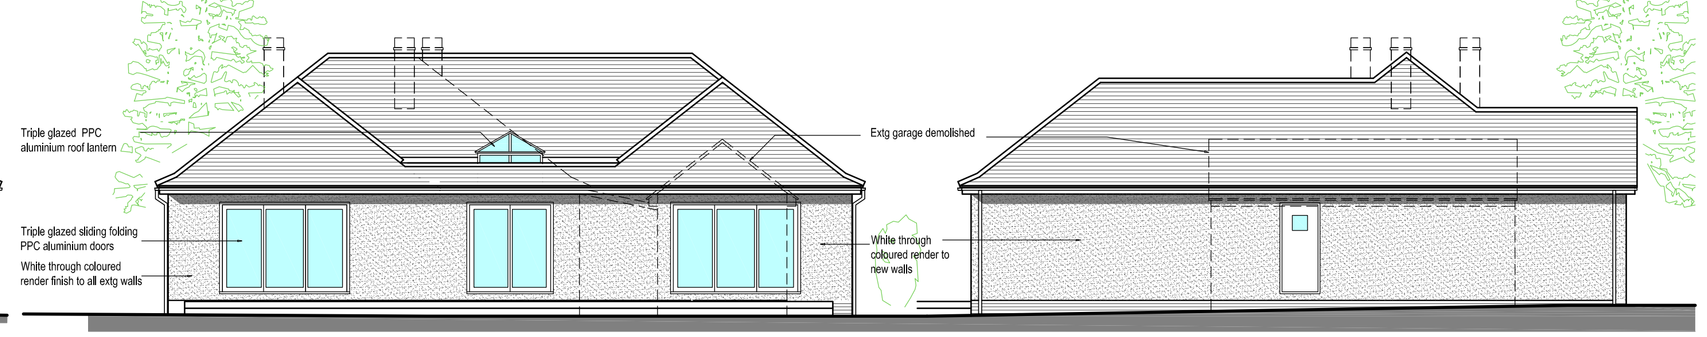


Side Elevation (west)

Rear Elevation (south)


Side Elevation (east)

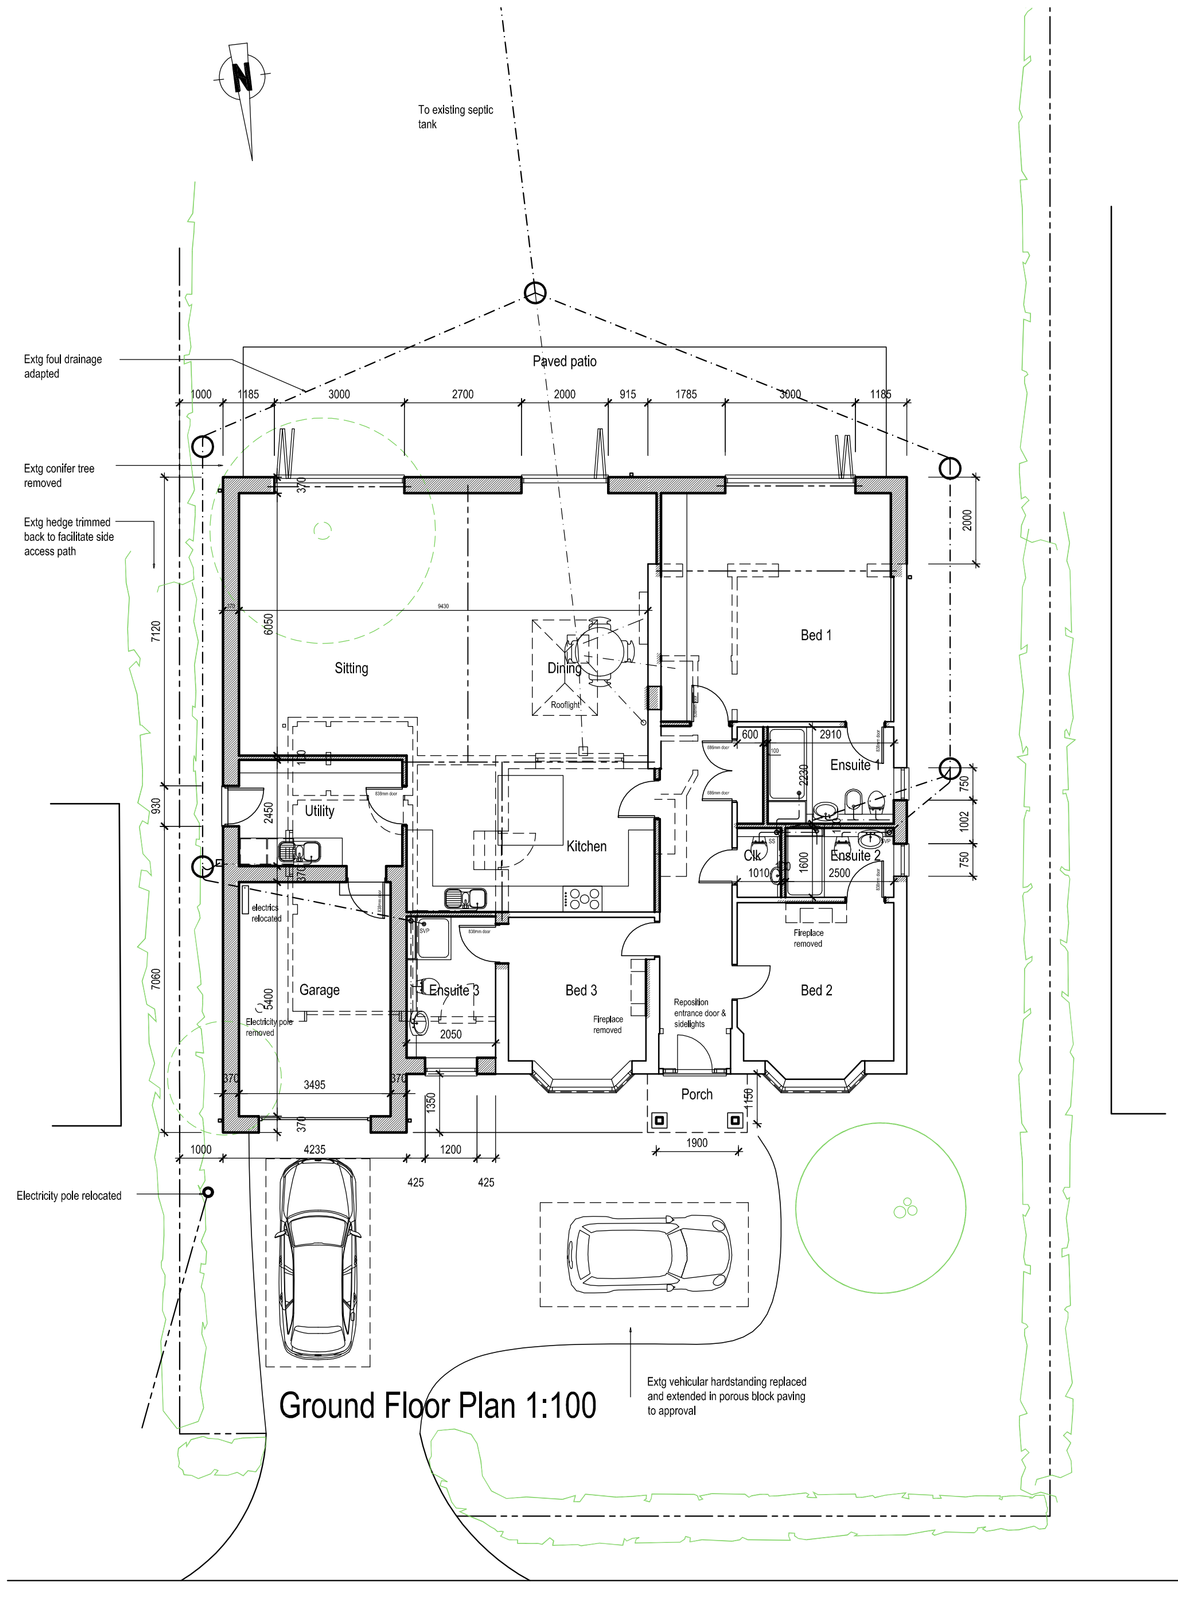

Ground Floor Plan 1:100

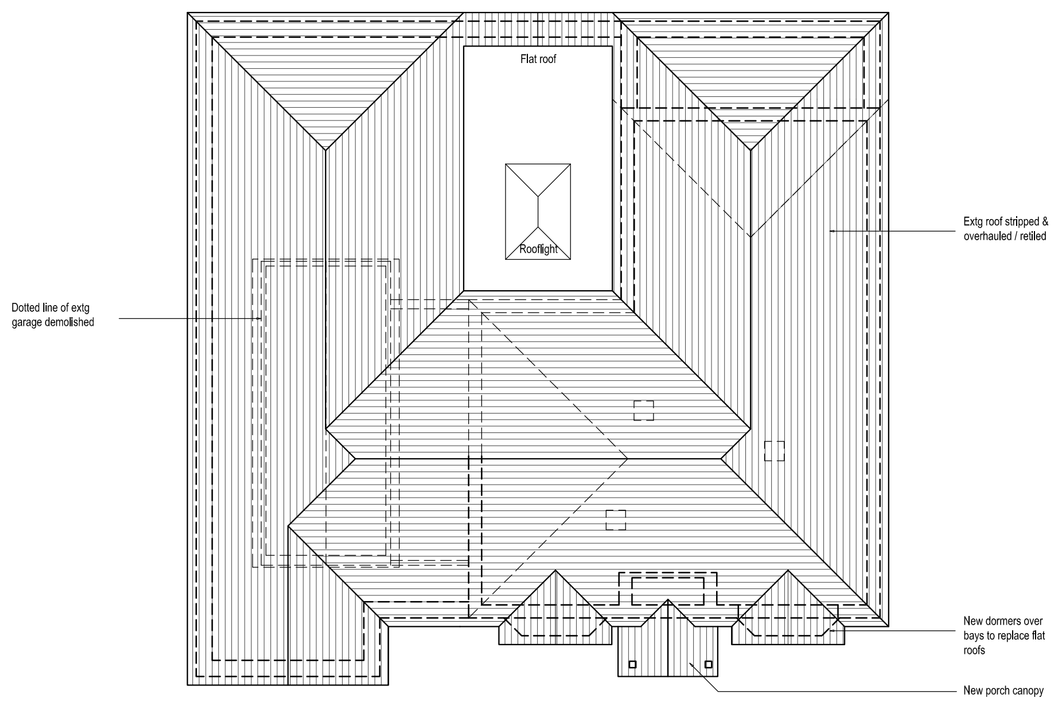


Roof Plan 1:100

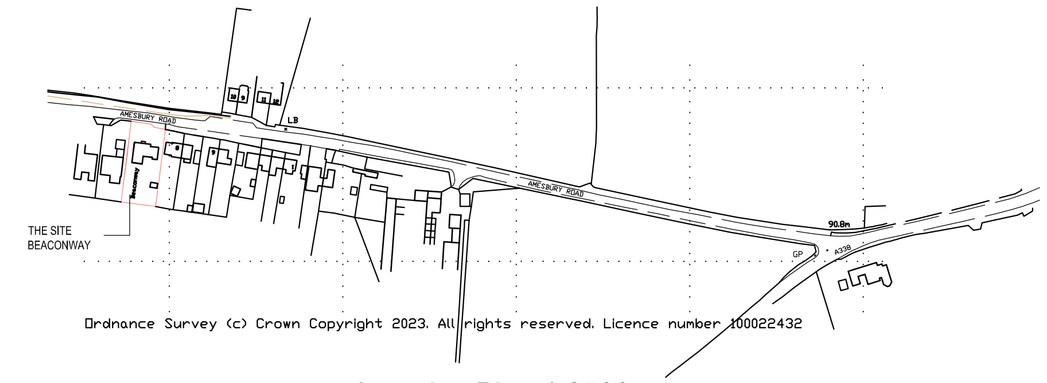

Location Plan 1:2500

0m 12.5 25 37.5 50 75 100 125m 250m
1:2500 Scale

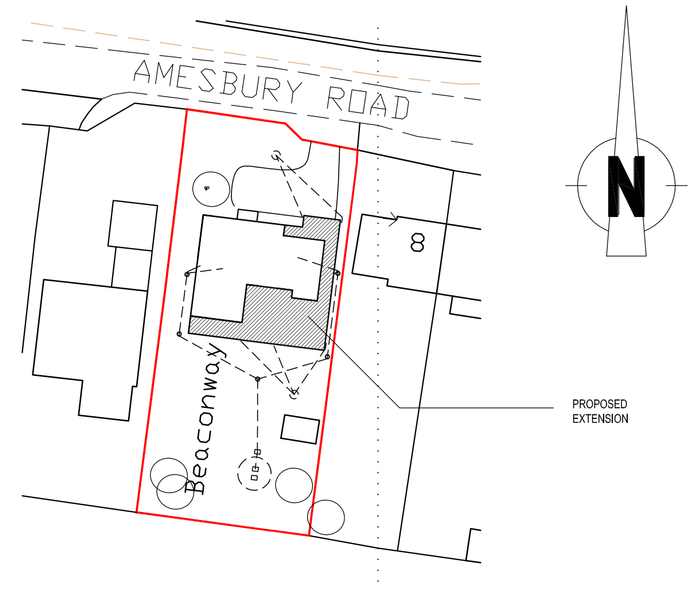

Site Plan 1:500

0m 5 10 15 20 30 40 50m
1:500 Scale

Rev E 16.05.2023 Rear wall extended out 2m & associated amendments
Rev D 18.04.2023 Scales clarified. Addition scale bars added
Rev C 05.04.2023 Render finish indicated. Hardstanding & parking indicated
Rev B 03.04.2023 Planning application

Proposed Extension at
Beaconway
Amesbury Road
Cholderton Wiltshire
SP4 0ER

Scheme Proposals
Plans & Elevations

Date	Jan 2023
Scale	1:100 at A1
Drawing number	1820/PL/01 E

B W Design
55 Wavell Road Maidenhead Berks SL6 5AB
Telephone 01628-670966

0m 0.5 1 1.5 2 3 4 5m
1:100 scale