1:5
1:50
0 100mm 200
0 1m 2m


CHRIS HYDE
3 Potley Lane
Corsham, Wilts
SN13 9RY
01225811057

Project Extension to 20 Ludmead Road Corsham SN13 9AS


Drawing Floor Plans Existing

Scale 1:50 | Drawing No 2553/1

Date Sept 2023 | Drawn Chris Hyde

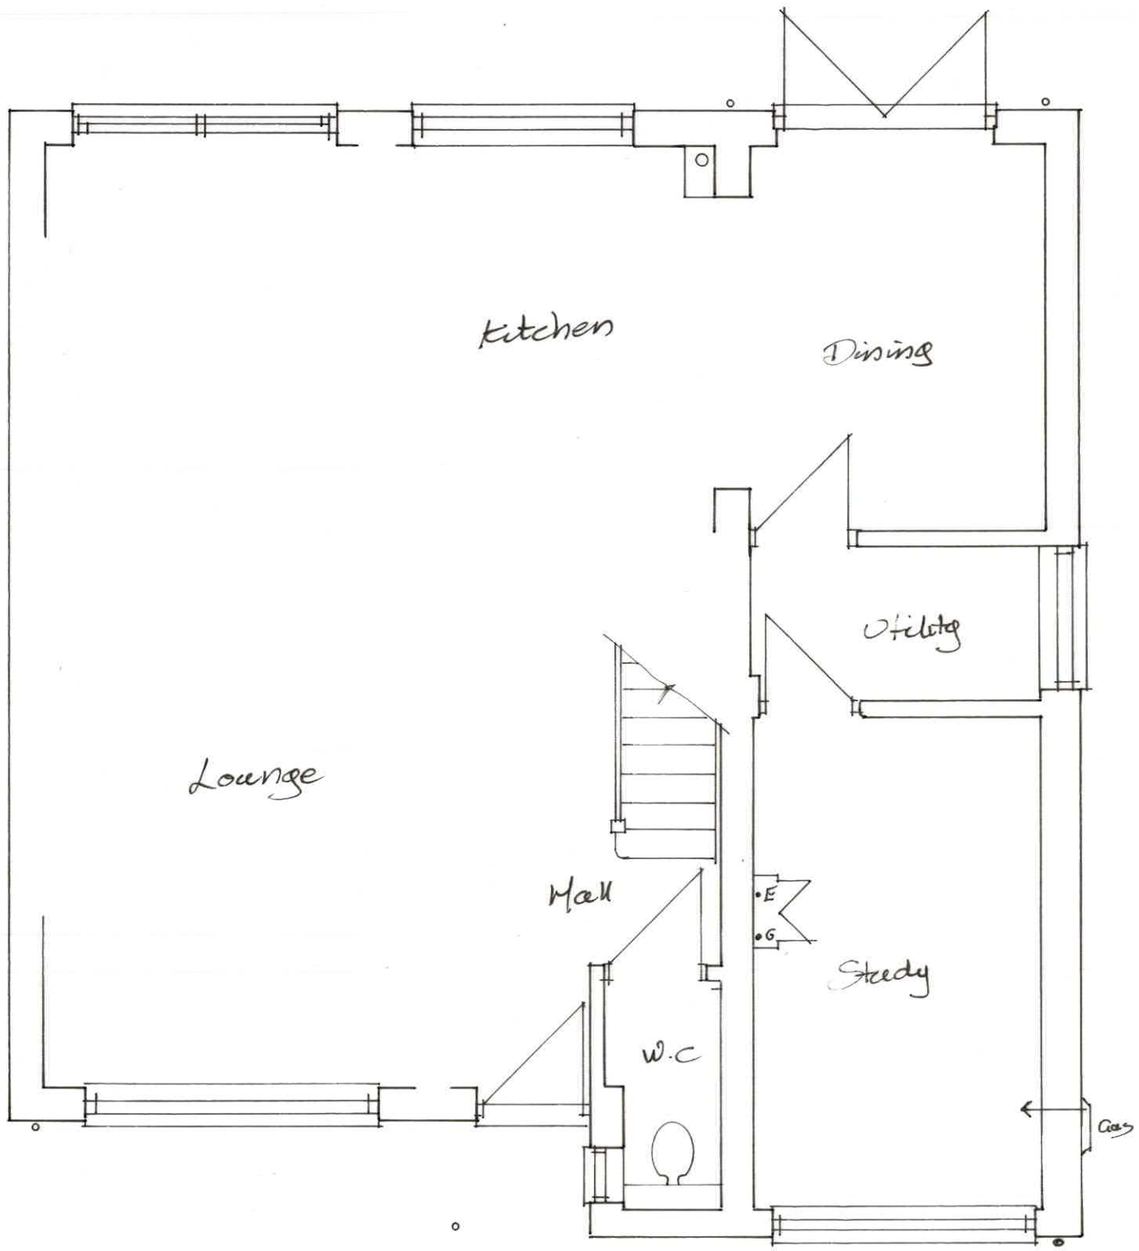

Ground Floor

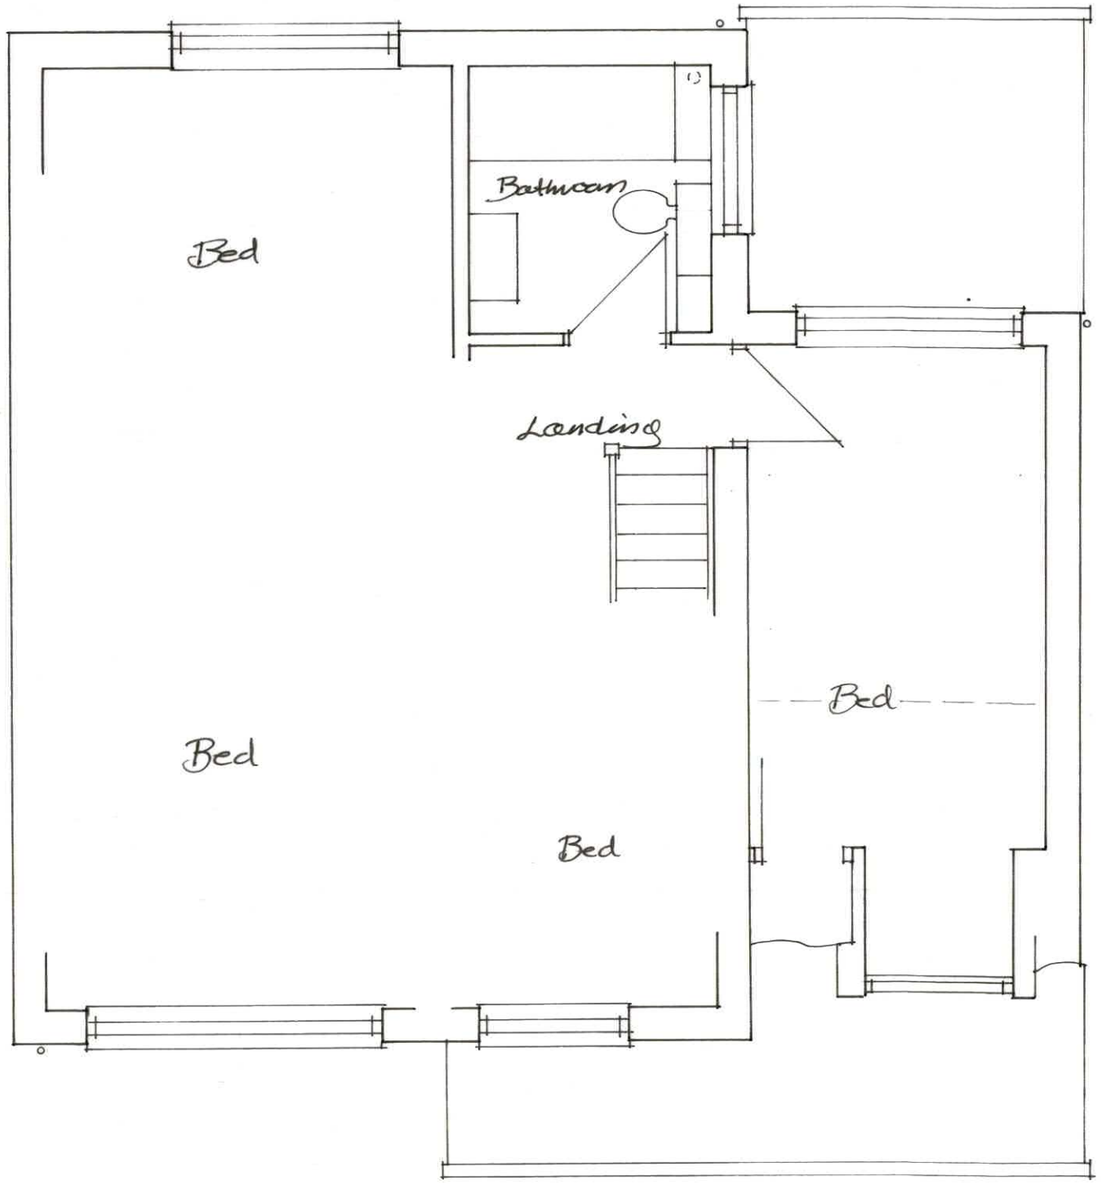

First Floor

Plans 1:50