
DO NOT SCALE FROM THIS DRAWING ALL DIMENSIONS TO BE CHECKED ON SITE PRIOR TO COMMENCEMENT. ANY DISCREPANCIES TO BE REPORTED IMMEDIATELY TO THE ARCHITECT.

0 2 4 6 8 10


Metres 1:100



ELV 01 Existing E Elevation 1:100

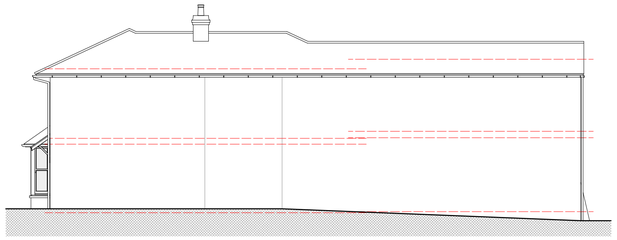

ELV 02 Existing N Elevation 1:100

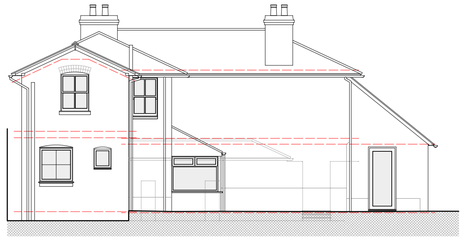


ELV 03 Existing W Elevation 1:100




ELV 04 Existing S Elevation 1:100

0 1 2 3 4 5

Metres 1:50

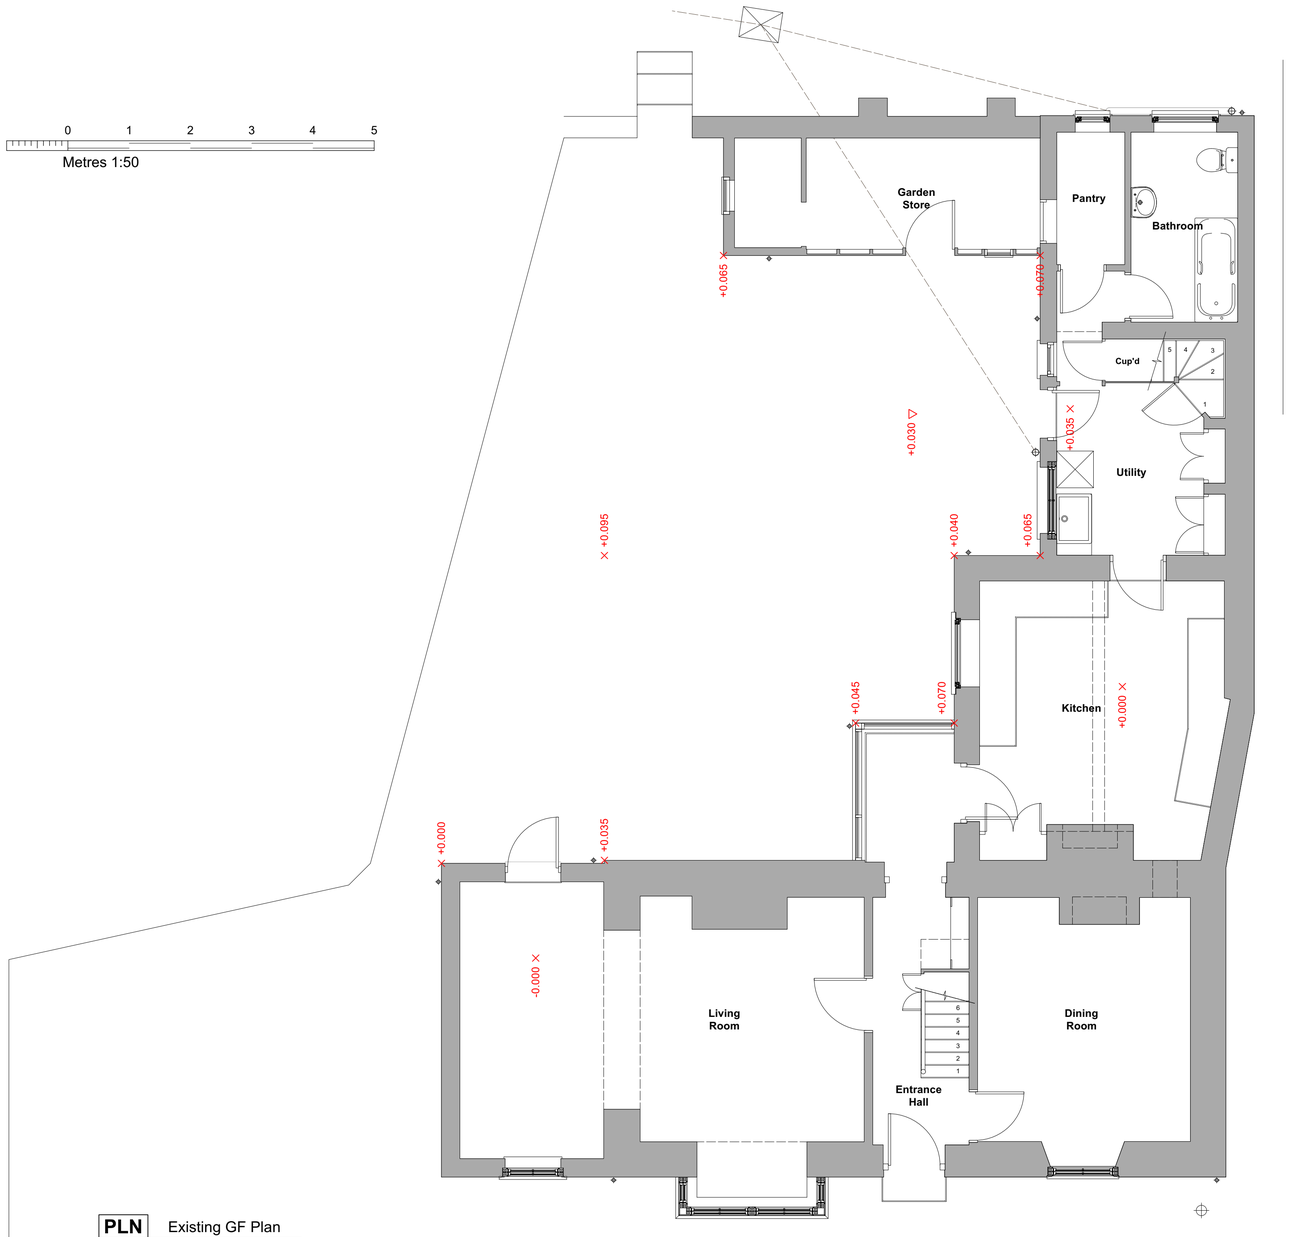

PLN 01 Existing GF Plan 1:50

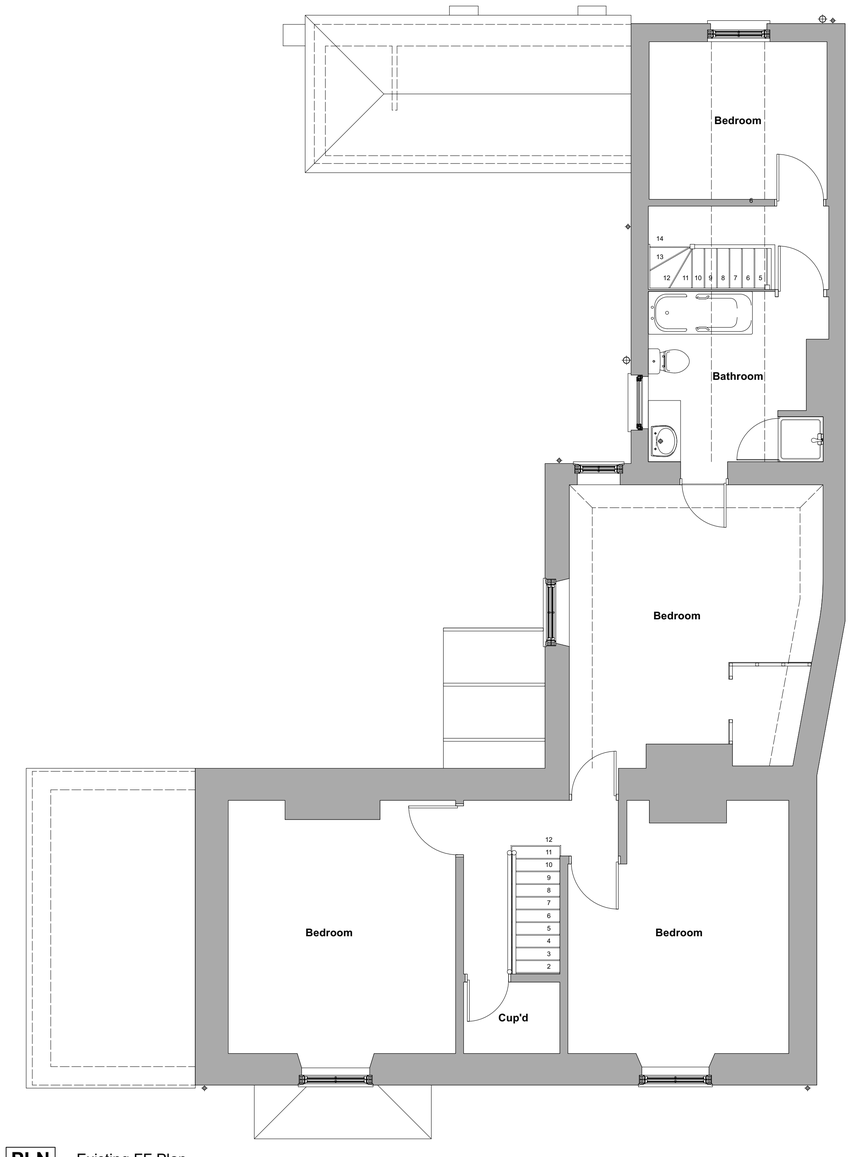

PLN 02 Existing FF Plan 1:50

PAUL STEVENS ARCHITECTURE LTD
Unit 3 Boathouse Meadow Business Park
Cherry Orchard Lane
Salisbury
Wiltshire
SP2 7LD

Tel No: 01722 349384

THIS DRAWING IS COPYRIGHT. IT MUST NOT BE COPIED, USED OR DISCLOSED TO THIRD PARTIES WITHOUT PRIOR PERMISSION.

PROJECT:
Ferncot
Main Road
Winterbourne Dauntsey
Salisbury
Wiltshire
SP4 6EH

DRAWING:
Existing
Plans & Elevations

SCALE: 1:50 & 1:100 @ A1

DATE: 09 2023

DESIGN: ☐ PLANNING: ☒ BLDG REGS: ☐

TENDER: ☐ CONSTRUCTION: ☐

DRAWN: DJH DATE: 28/09/2023

CHECKED: DATE:

JOB No: 1063

DWG No: 01 REV: -

CURRENT: ☐

SUPERSEDED: ☐