
DO NOT SCALE FROM THIS DRAWING ALL DIMENSIONS TO BE CHECKED ON SITE PRIOR TO COMMENCEMENT. ANY DISCREPANCIES TO BE REPORTED IMMEDIATELY TO THE ARCHITECT.

0 2 4 6 8 10


Metres 1:100

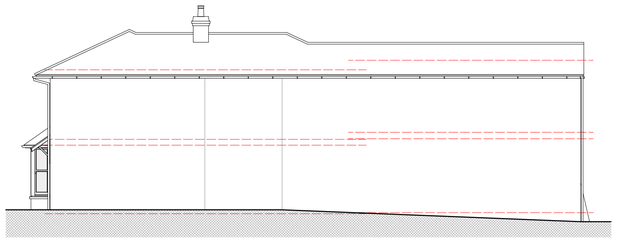

ELV 01 Proposed E Elevation 1:100



ELV 02 Proposed N Elevation 1:100

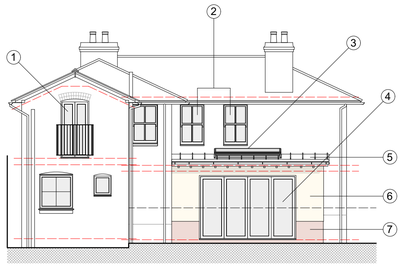


ELV 03 Proposed W Elevation 1:100




ELV 04 Proposed S Elevation 1:100

0 1 2 3 4 5

Metres 1:50

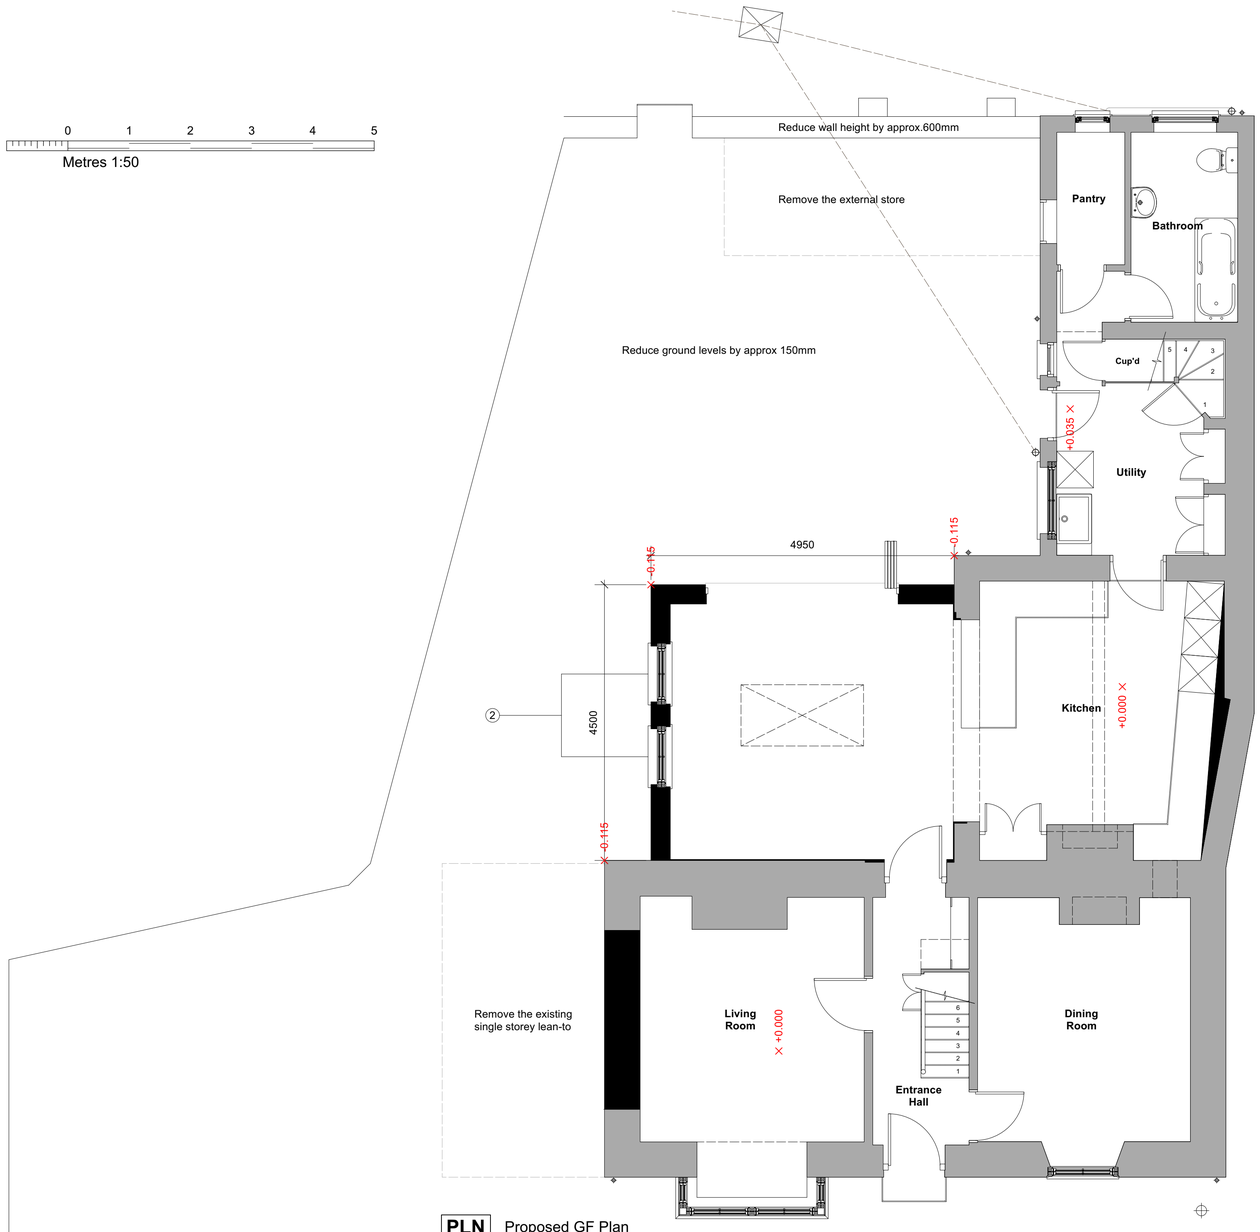

PLN 01 Proposed GF Plan 1:50

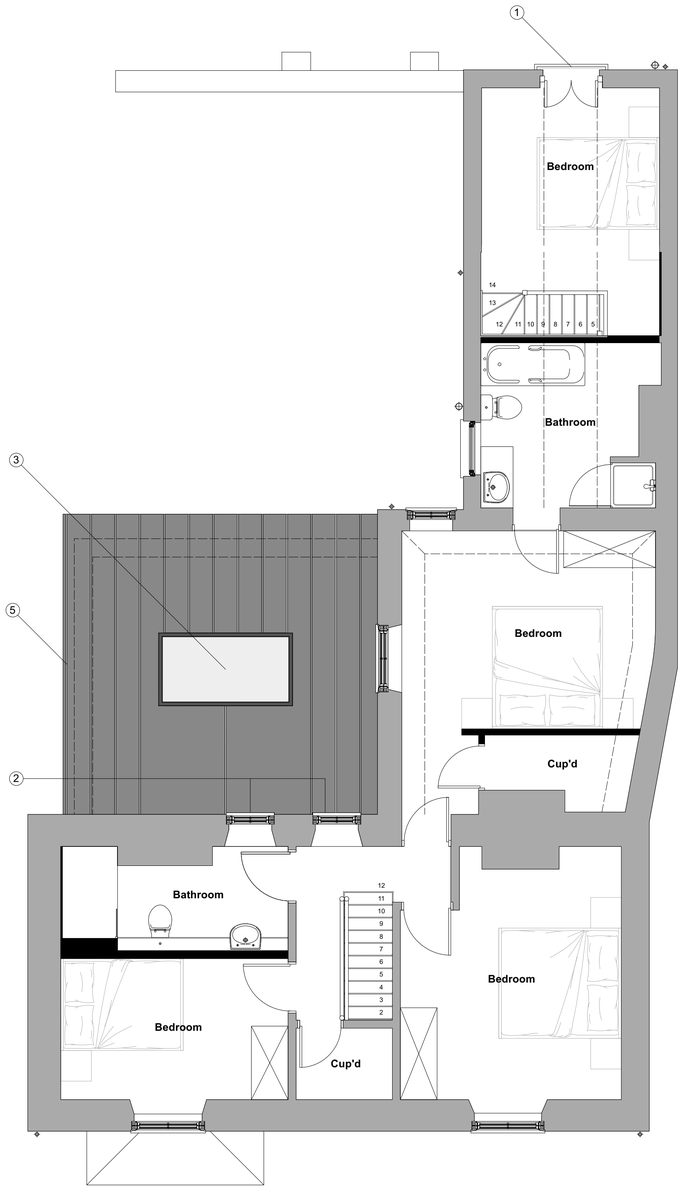

PLN 02 Proposed FF Plan 1:50

1	Juliet Balcony
2	New Sash Windows
3	Roof Light
4	Bi-fold Doors
5	Single Ply Roof (standing seam)
6	Render
7	Red Brick

Rev A: 18/10/2023 Amended to clients comments.

PAUL STEVENS ARCHITECTURE LTD
Unit 3 Boathouse Meadow Business Park
Cherry Orchard Lane
Salisbury
Wiltshire
SP2 7LD

Tel No: 01722 349384

THIS DRAWING IS COPYRIGHT. IT MUST NOT BE COPIED, USED OR DISCLOSED TO THIRD PARTIES WITHOUT PRIOR PERMISSION.

PROJECT:
Ferncot
Main Road
Winterbourne Dauntsey
Salisbury
Wiltshire
SP4 6EH

DRAWING:
Proposed
Plans & Elevations
Option 03

SCALE: 1:50 & 1:100 @ A1

DATE: 10 2023

DESIGN: ☐ PLANNING: ☒ BLDG REGS: ☐

TENDER: ☐ CONSTRUCTION: ☐

DRAWN: DJH DATE: 05/10/2023

CHECKED: DATE:

JOB No: 1063

DWG No: 04 REV: A

CURRENT: ☐

SUPERSEDED: ☐