
DO NOT SCALE FROM THIS DRAWING ALL DIMENSIONS TO BE CHECKED ON SITE PRIOR TO COMMENCEMENT. ANY DISCREPANCIES TO BE REPORTED IMMEDIATELY TO THE ARCHITECT.

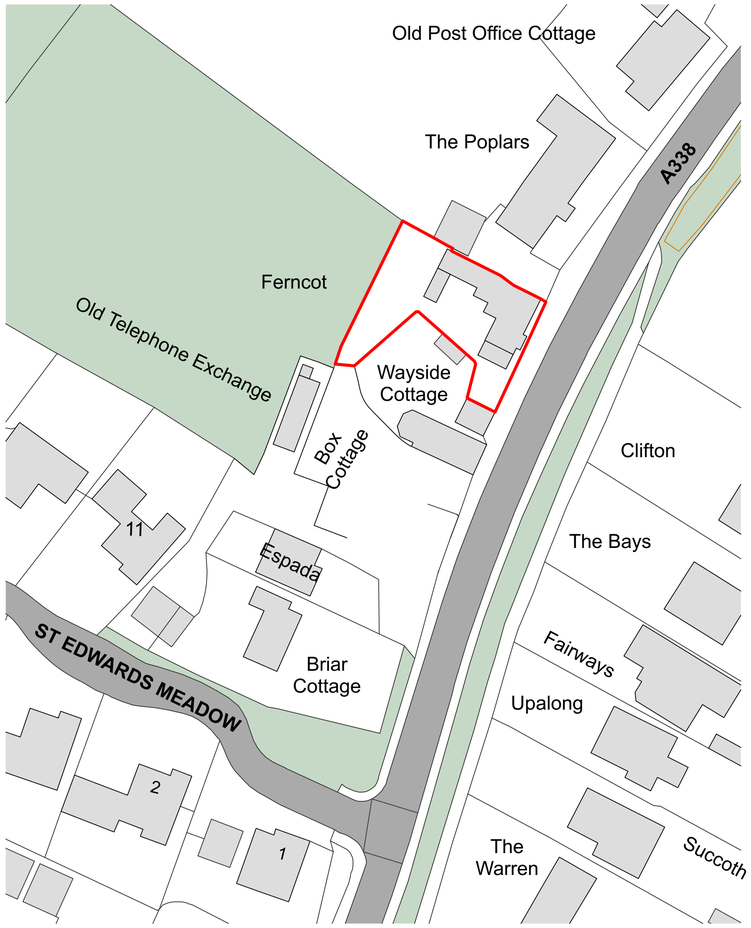

PLN 01 Existing Location Plan
1:500

0 10 20 30 40 50
Metres 1:500



PLN 02 Proposed Site Plan
1:200

0 5 10 15 20 25
Metres 1:200

PAUL STEVENS ARCHITECTURE LTD
Unit 3 Boathouse Meadow Business Park
Cherry Orchard Lane
Salisbury
Wiltshire
SP2 7LD

Tel No: 01722 349384

THIS DRAWING IS COPYRIGHT. IT MUST NOT BE COPIED, USED OR DISCLOSED TO THIRD PARTIES WITHOUT PRIOR PERMISSION.

PROJECT:
Ferncot
Main Road
Winterbourne Dauntsey
Salisbury
Wiltshire
SP4 6EH

DRAWING:
Proposed
Location/Site Plan

SCALE: 1:500 & 1:200 @ A1
DATE: 10 2023

DESIGN: ☐ PLANNING: ☒ BLDG REGS: ☐
TENDER: ☐ CONSTRUCTION: ☐
DRAWN: DJH DATE: 18/10/2023
CHECKED: DATE:

JOB No: 1063

DWG No: 06 REV: -

CURRENT: ☐
SUPERSEDED: ☐