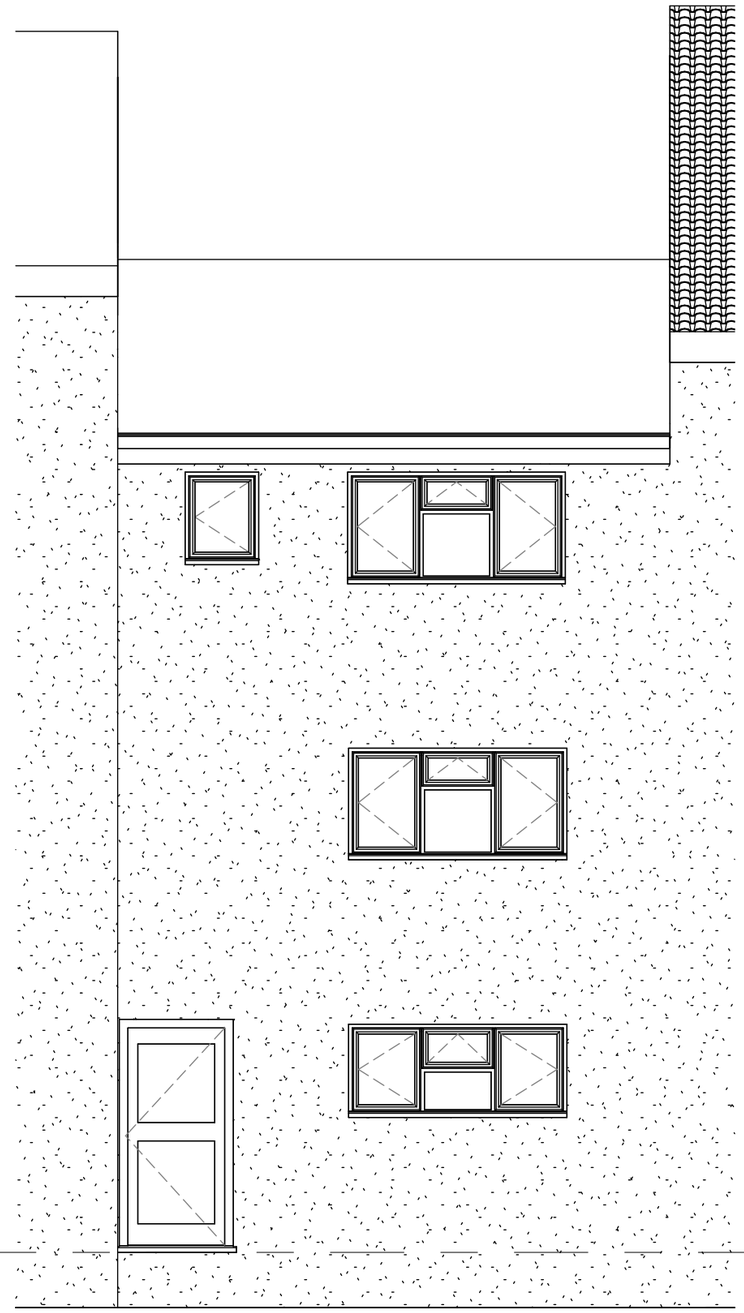

Level 0
0

# 1 Rear Existing
1 : 50

Scale 1:100
2m 0m 2m 4m 6m 8m 10m

Scale 1:50
1m 0m 1m 2m 3m 4m 5m

Contract No.
FHI 104613

Site Address -
23 The Halve
Trowbridge
Wiltshire
BA14 8SA

Drawing No.
1 of 4

Existing Elevations

**All Dimensions in mm**

Scale: 1 : 50

**Signed Off on -**

**Review on -**

First Home Improvements
Station Road Industrial
Estate Lenwade Norfolk
NR9 5LY

© Drawings, associated documentation and intellectual property is protected under copyright law.
All documentation by First Home Improvements prohibits unauthorised actions such as (but not limited to) the re-issuing and re-production thereof without prior consent.