
Window Style Schedule

Window Number	Window Type	Window Width (mm)	Window Height (mm)	Window Colour	Window Material	Window Glazing	Sealed Unit Depth
1	Type D	1775	910	White Smooth	PVCu	STD Clear Double	4-20-4
2	Type D	600	755	White Smooth	PVCu	STD Clear Double	4-20-4
3	Type D	1780	910	White Smooth	PVCu	TUF Obscure Taffeta	4-20-4
4	Type D	1780	760	White Smooth	PVCu	STD Clear Double	4-20-4

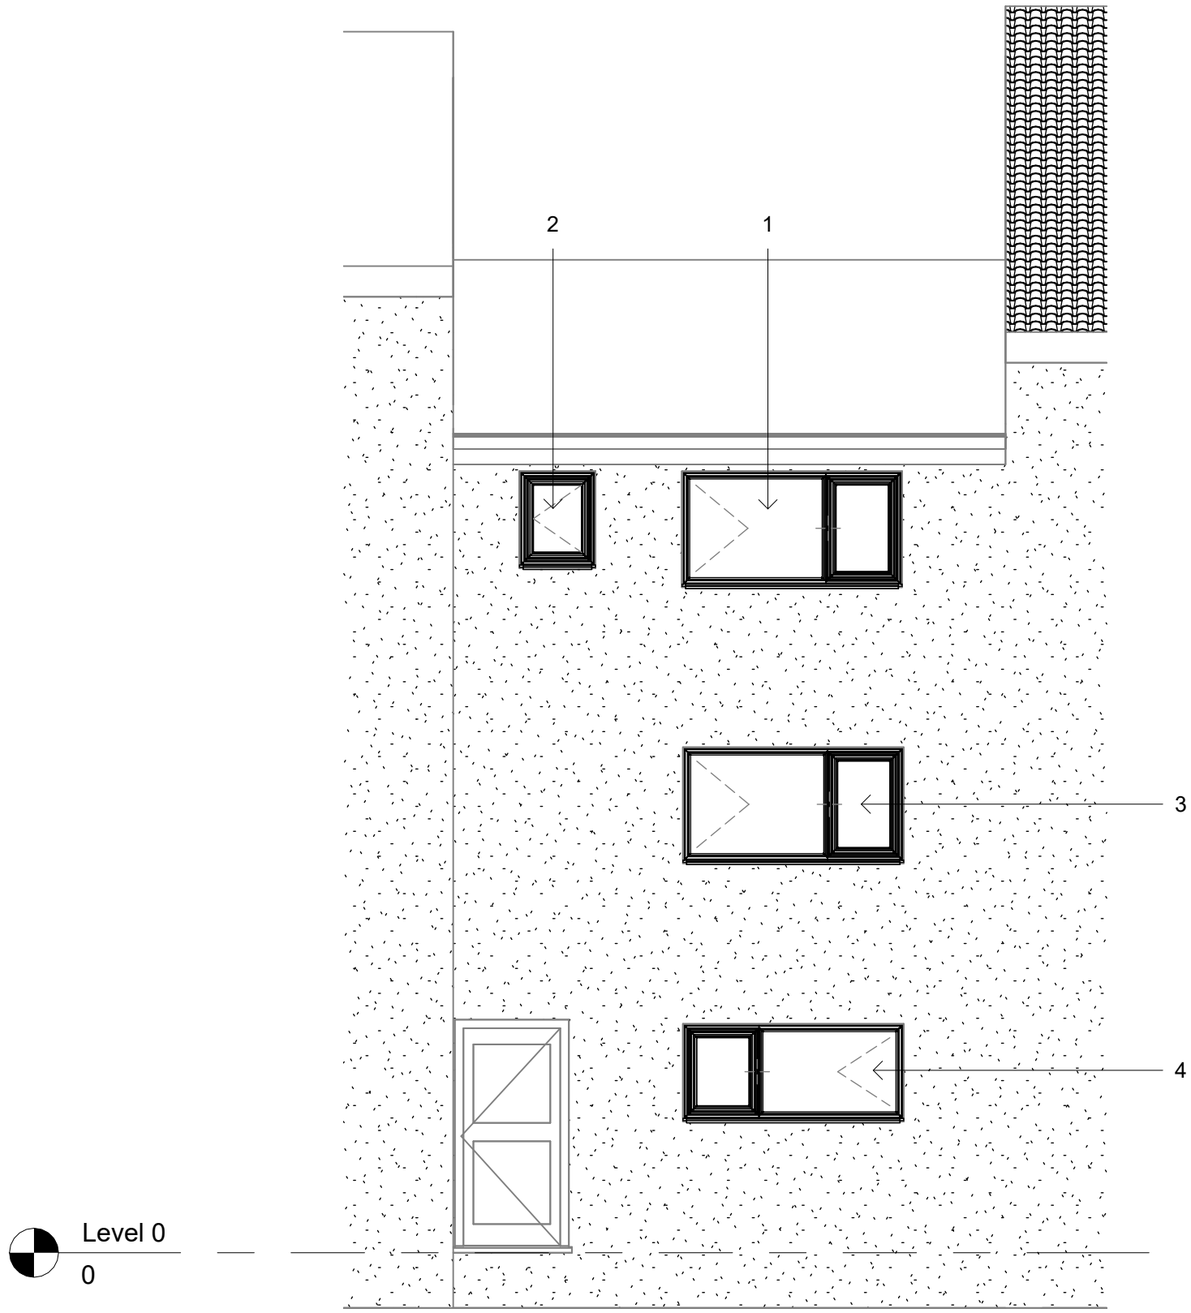

1 Rear Proposed

1 : 50

Scale 1:100

2m 0m 2m 4m 6m 8m 10m

Scale 1:50

1m 0m 1m 2m 3m 4m 5m

Contract No.

FHI 104613

Site Address -

23 The Halve
Trowbridge
Wiltshire
BA14 8SA

Drawing No.

2 of 4

Proposed Elevations

All Dimensions in mm

Scale: 1 : 50

Signed Off on -

Review on -

First Home Improvements
Station Road Industrial
Estate Lenwade Norfolk
NR9 5LY

© Drawings, associated documentation and intellectual property is protected under copyright law.
All documentation by First Home Improvements prohibits unauthorised actions such as (but not limited to) the re-issuing and re-production thereof without prior consent.