

## NOTES

All levels, dimensions and construction details to be checked on-site by the contractors before work commences. All construction details to comply with the latest Building Regulations, British Standard Specifications and Codes of Practice.

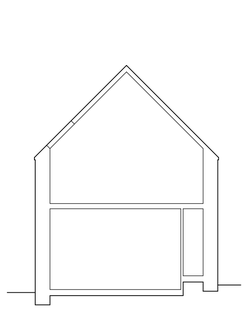

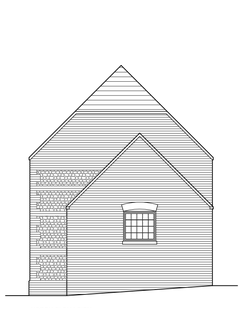


EAST ELEVATION




NORTH ELEVATION



WEST ELEVATION

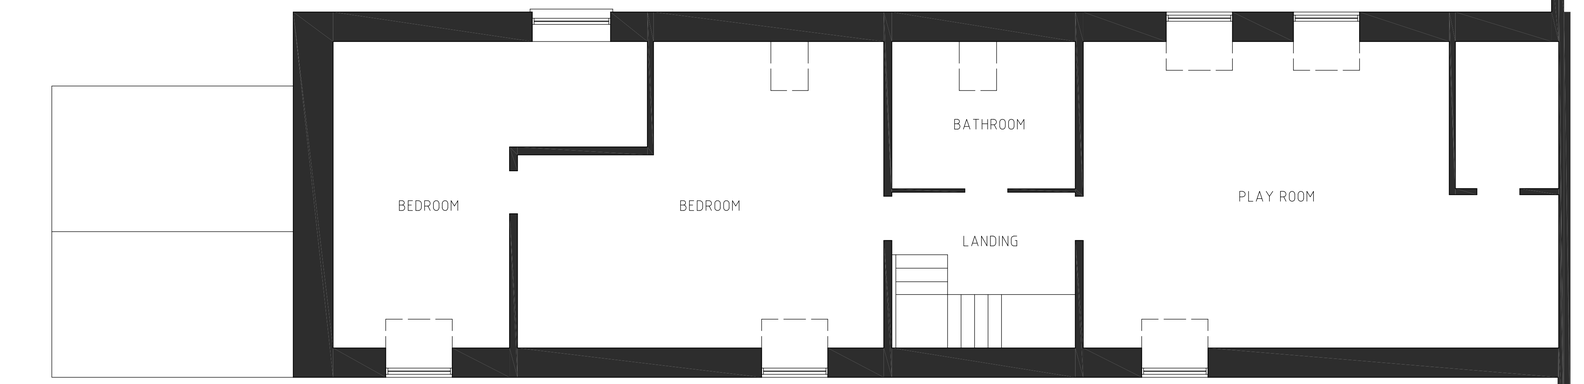


FIRST FLOOR PLAN

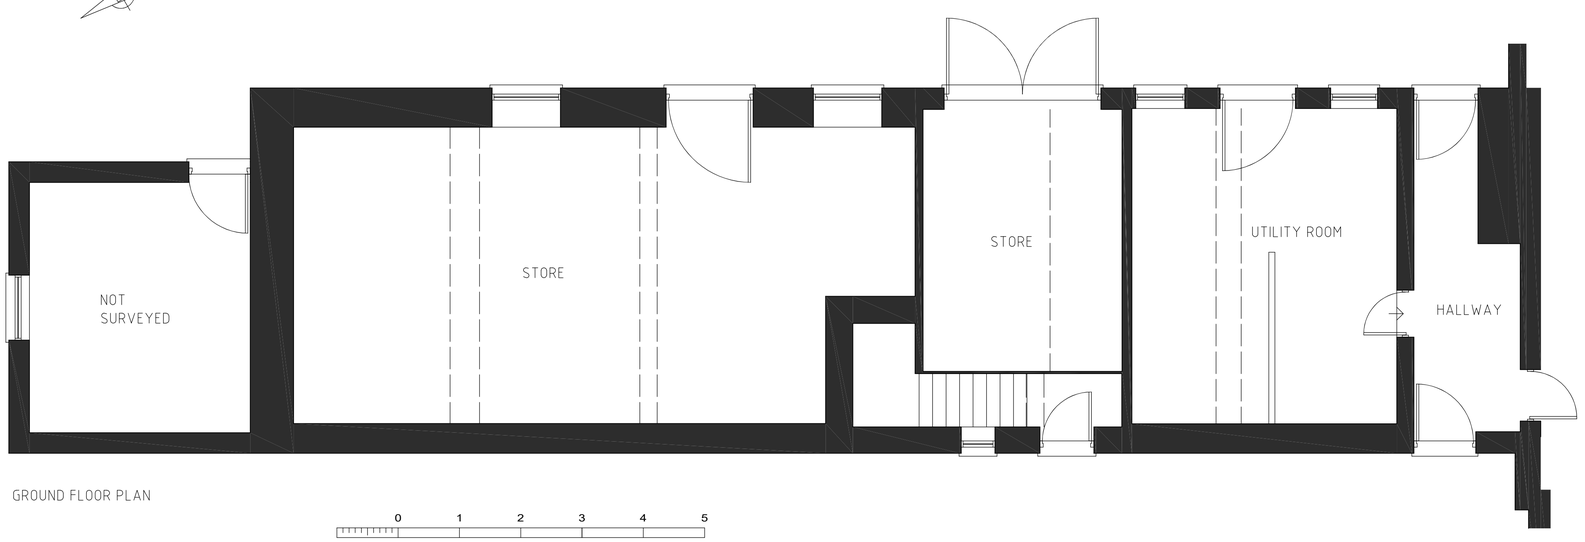


GROUND FLOOR PLAN

0 1 2 3 4 5
Metres

HUNGERFORD DESIGN
ARCHITECTURAL AND BUILDING SURVEYORS
CHILTON HOUSE, CHARNHAM LANE
HUNGERFORD, BERKSHIRE. RG17 0EY
TEL :- 01488-683424 FAX :- 01488-683500

DRAWING TITLE

Proposed Alterations
Church Farm, Fosbury,
Marlborough, SN8 3NJ
for Mr C. Govett

| SCALE | DATE | DRAWN BY | APPROVED BY |
|---|---|---|---|
| 1:50 / 1:100 | June 2022 | JS | |

| DRAWING NUMBER | REV |
|---|---|
| 3257-01 | |
| CAD REFERENCE | |
| Survey | plot A1 |