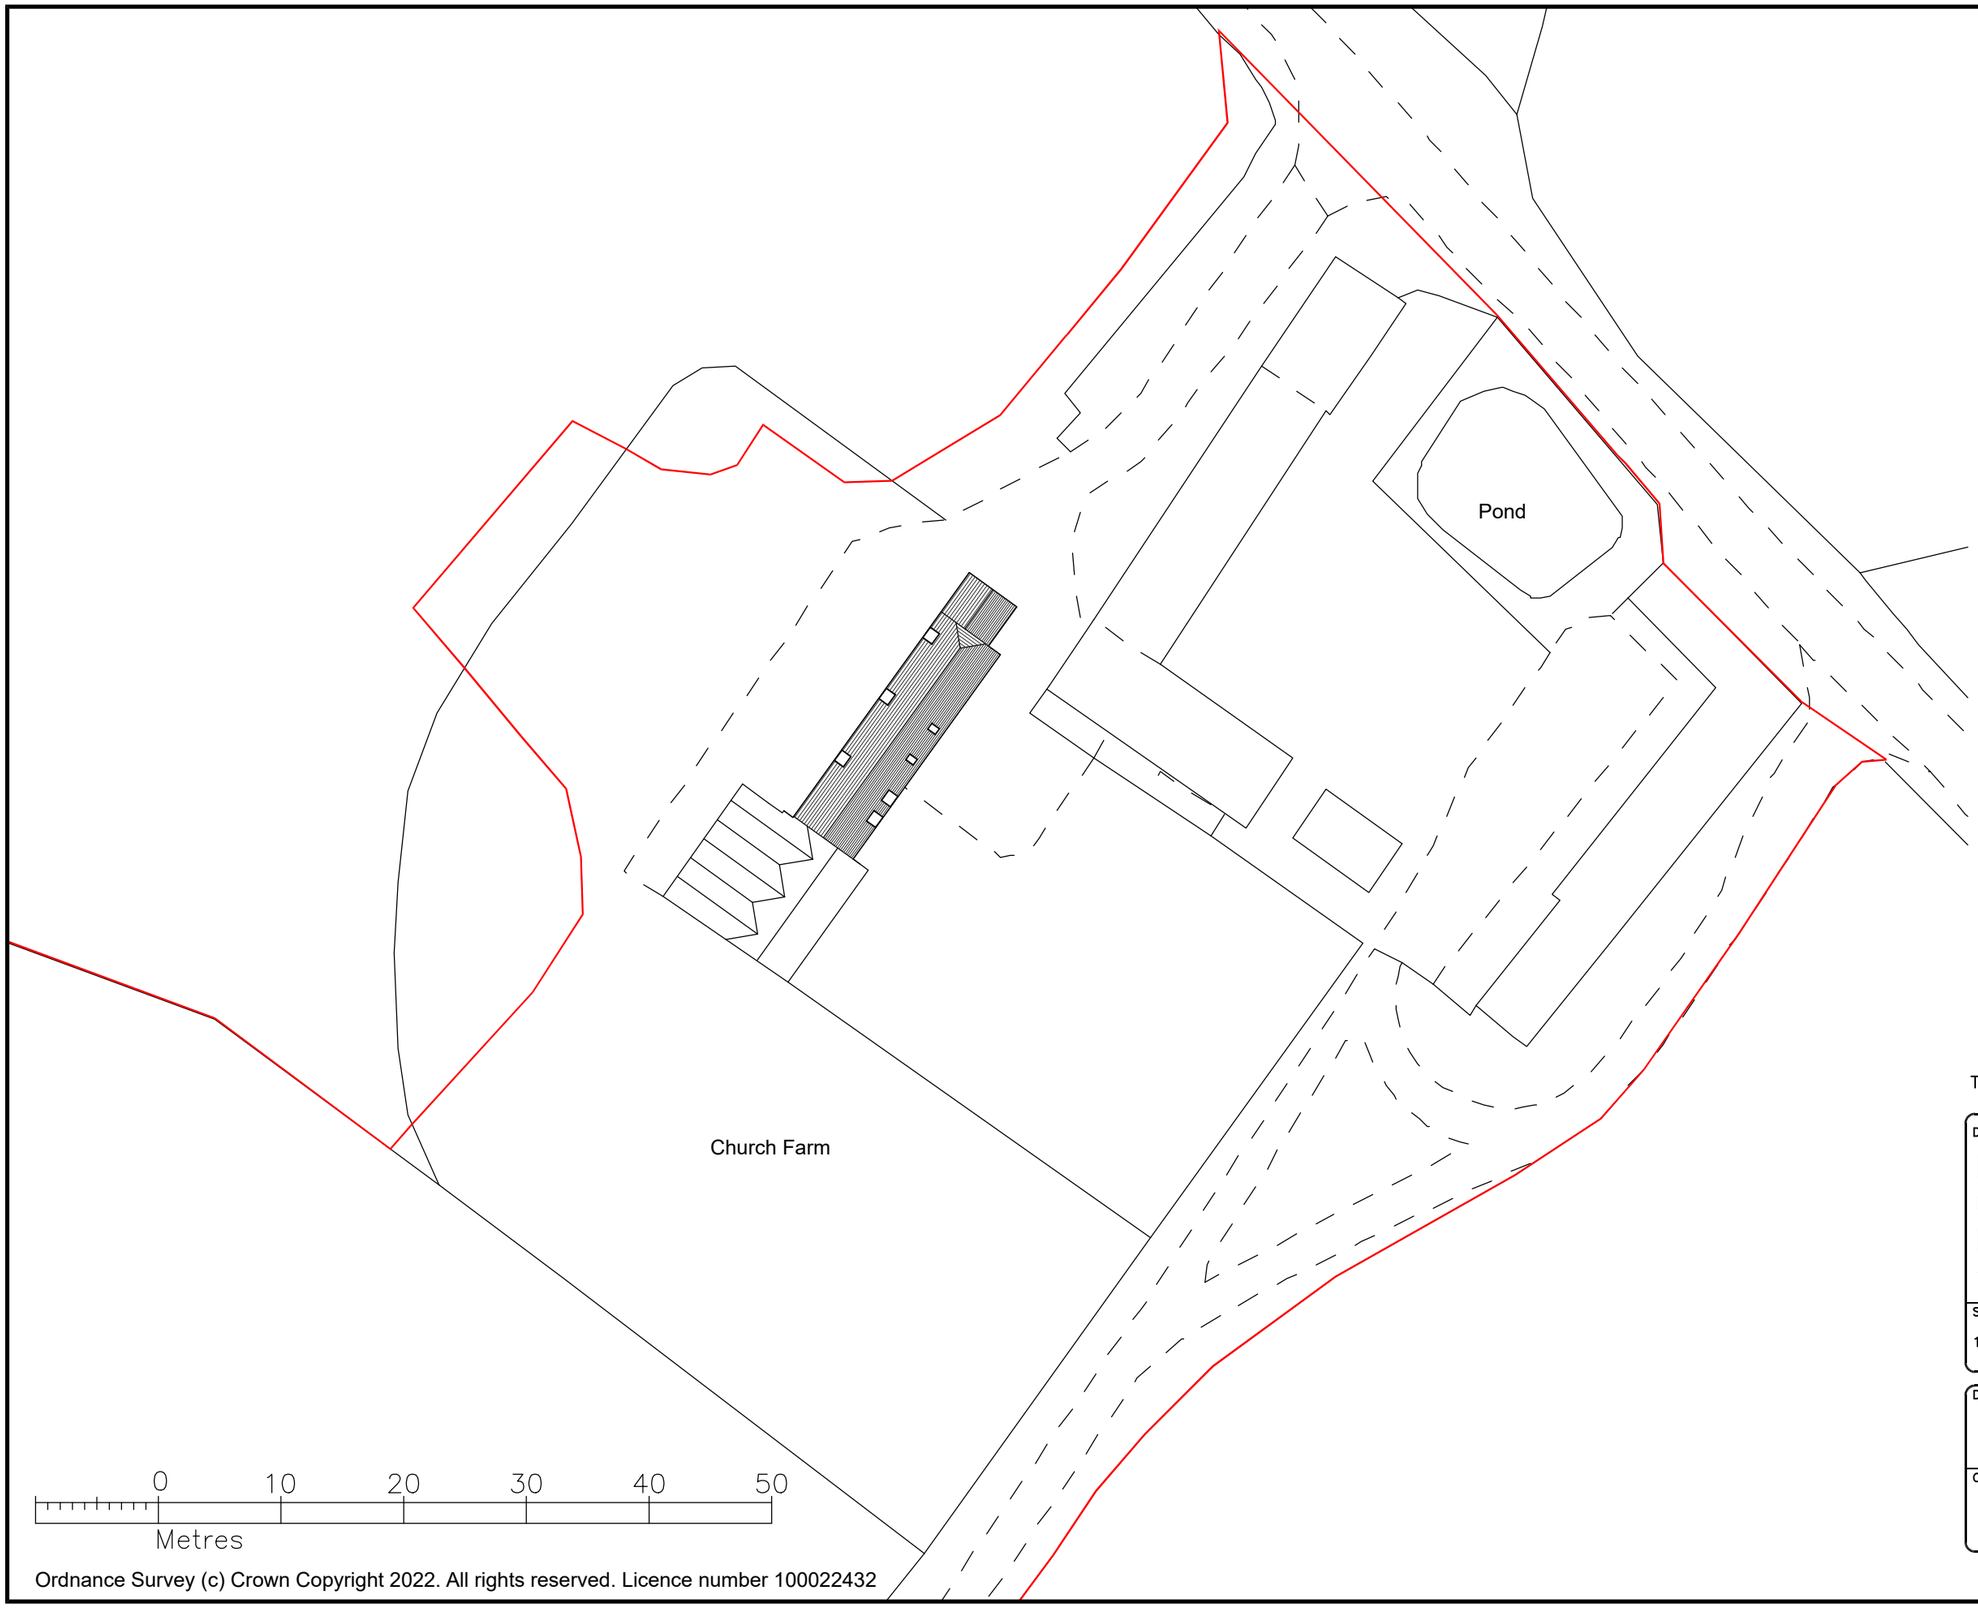


NOTES

All levels, dimensions and construction details to be checked on–site by the contractors before work commences. All construction details to comply with the latest Building Regulations, British Standard Specifications and Codes of Practice.

HUNGERFORD DESIGN
ARCHITECTURAL AND BUILDING SURVEYORS

CHILTON HOUSE, CHARNHAM LANE
HUNGERFORD, BERKSHIRE. RG17 0EY
TEL :– 01488–683424 FAX :– 01488–683500

DRAWING TITLE

Proposed Alterations
Church Farm, Fosbury,
Marlborough, SN8 3NJ
for Mr C. Govett

SCALE	DATE	DRAWN BY	APPROVED BY
1:500	Aug 2023	JS	

DRAWING NUMBER	REV
3257–02B	
CAD REFERENCE	
Block Plan	A3

Ordnance Survey (c) Crown Copyright 2022. All rights reserved. Licence number 100022432